CONTRACT NO.
SC062

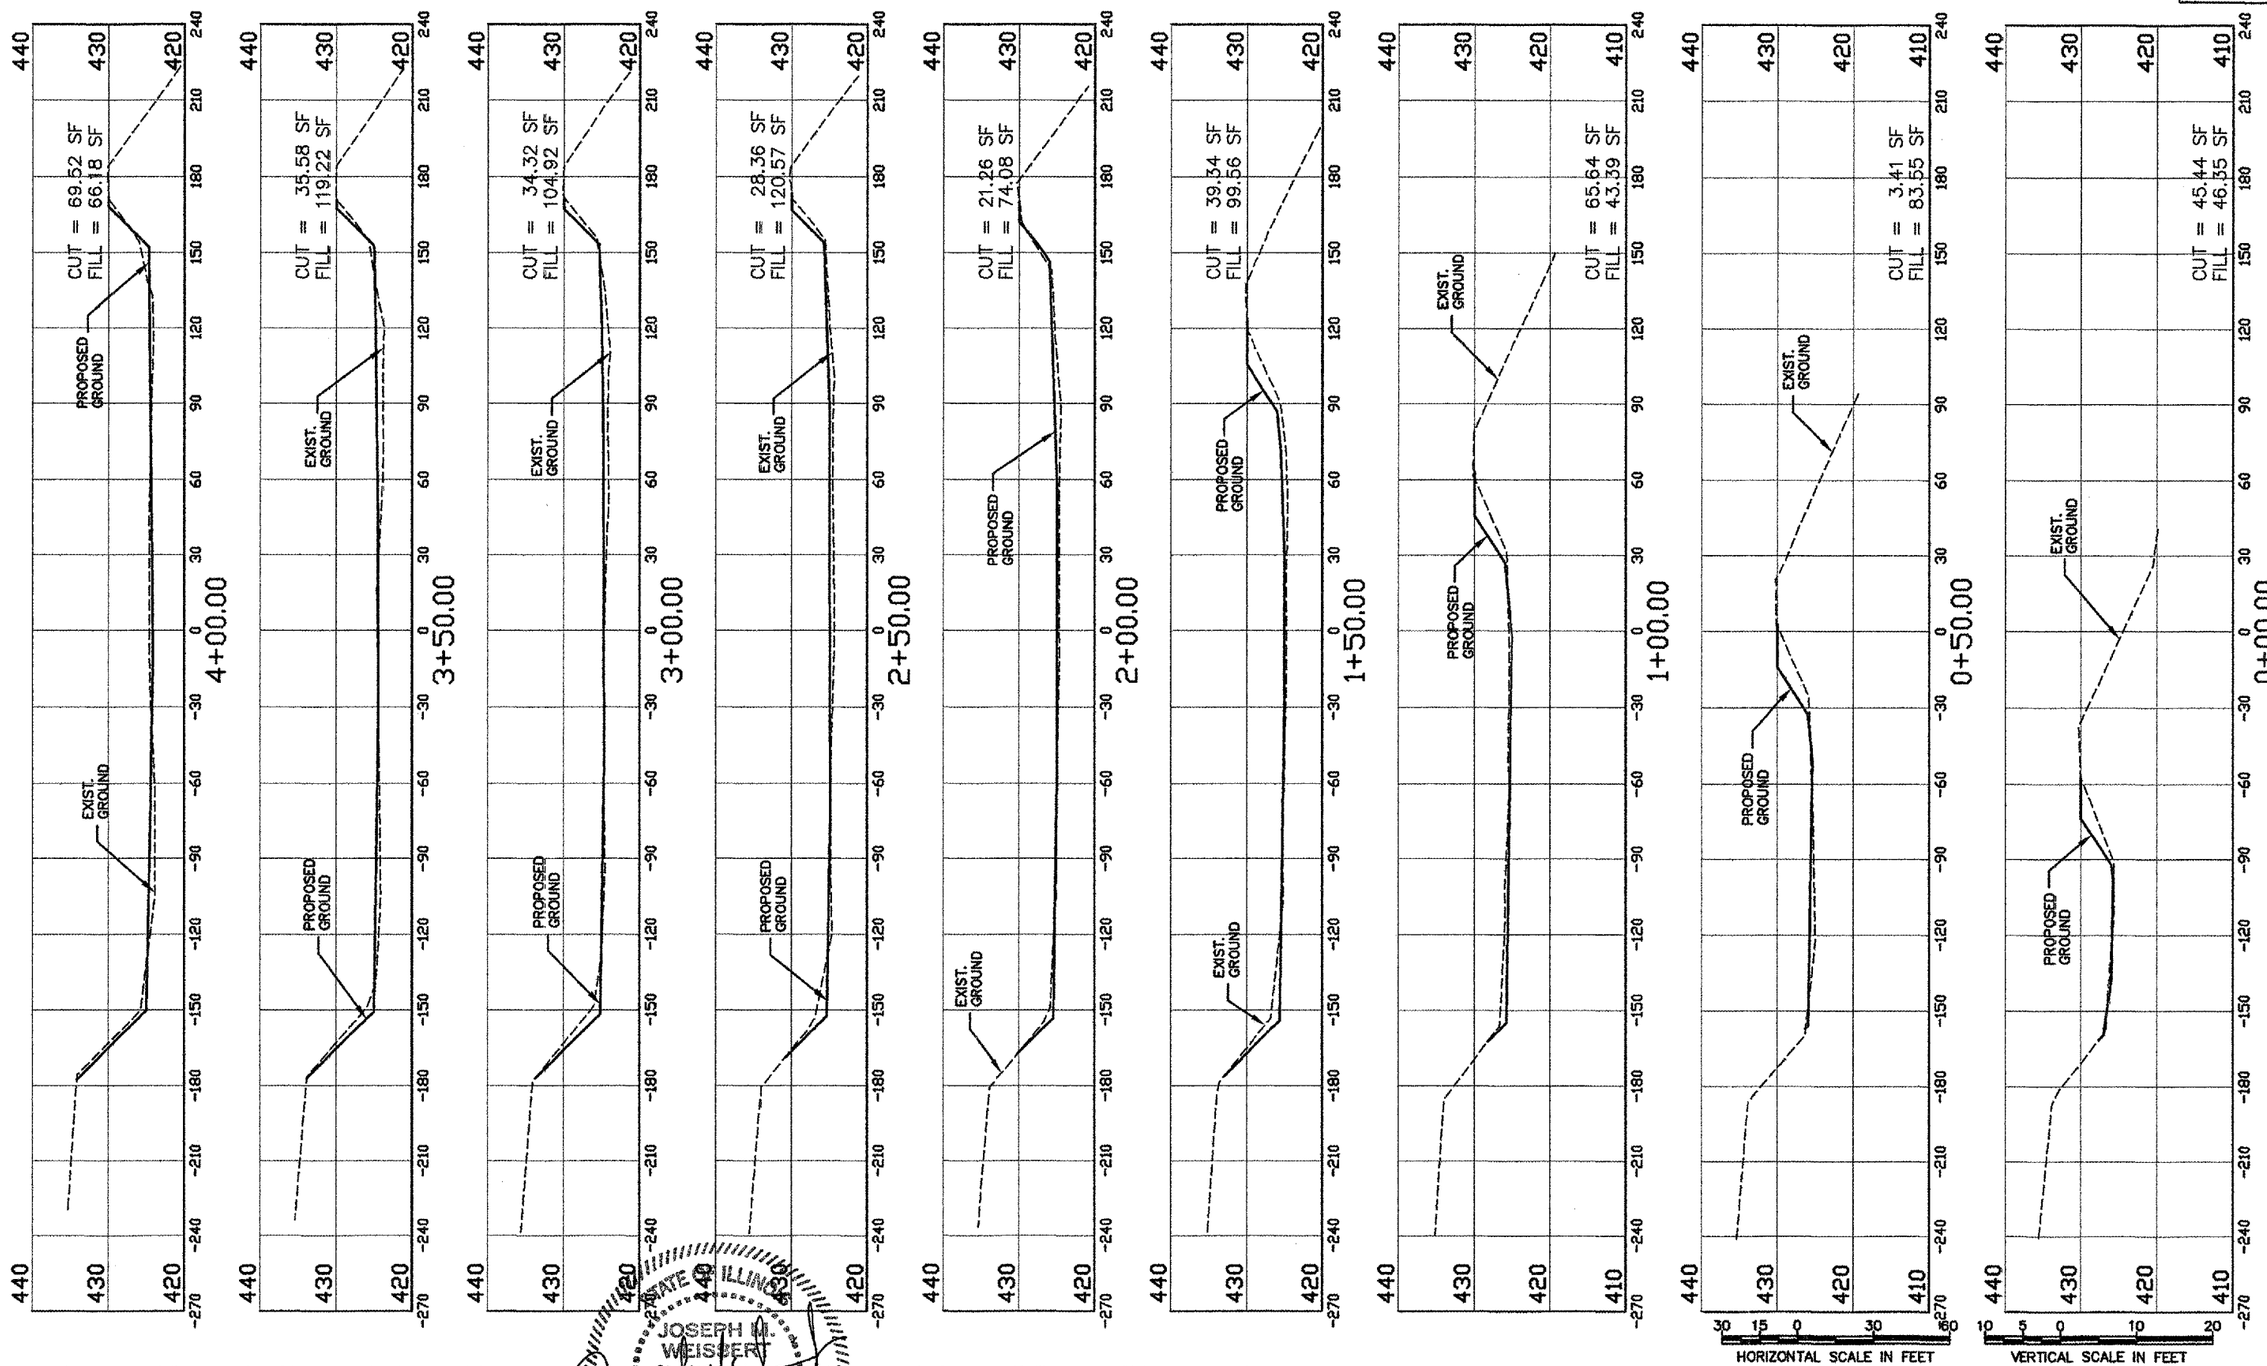

STATE OF ILLINOIS
JOSEPH M. WEISBERT
NO. 062-056095
LICENSED PROFESSIONAL ENGINEER

REV.	DATE	BY	APPR.	DESCRIPTION	PLOT FILE	REV.	DATE	BY	APPR.	DESCRIPTION	PLOT FILE

DESIGNED BY: TAC
DRAWN BY: DEM
CHECKED BY: DJT
DATE: 6/10/05

MidAmerica ST. LOUIS AIRPORT

EarthTech
A Tyco International Ltd. Company

SEDIMENTATION BASIN CONVERSION

1075 Eastgate Drive
O'Fallon, Illinois 62269
PH 618-624-2628
FAX 618-624-2730

COUNTY OF ST. CLAIR
STATE OF ILLINOIS

CROSS SECTIONS
SB 145
STA. 0+00 - 4+00

DWG. FILE NAME
84725c14

SHEET NO.
2-1

L:\work\84725\cad\100%\84725c14.dwg, 6/22/2005 1:48:38 PM