VA017

LEGEND

- EXISTING IMPROVEMENTS
- PROPOSED PFC LIMITS
- EXISTING STAKE MOUNTED LIGHT (TO BE ADJUSTED)
- EXISTING STAKE MOUNTED LIGHT
- EXISTING BASE MOUNTED LIGHT

603–BITUMINOUS TACK COAT NOTES:

THE BITUMINOUS TACK COAT (603) SHALL BE PLACED IN ACCORDANCE WITH ITEM AR603 "BITUMINOUS TACK COAT" AS STATED ON PAGE 62 OF THE SUPPLEMENTAL SPECIFICATIONS AND RECURRING SPECIAL PROVISIONS, ADOPTED JULY 1, 2004.

THE PROPOSED BITUMINOUS TACK COAT SHALL BE PLACED ON THE PROPOSED BITUMINOUS PAVEMENT PRIOR TO THE PLACEMENT OF THE NEXT LIFT OF PROPOSED BITUMINOUS SURFACE COURSE. THE PROPOSED BITUMINOUS PAVEMENT SHALL HAVE A TACK COAT OF BITUMINOUS MATERIAL APPLIED IN ACCORDANCE WITH THE REQUIREMENTS OF THE SUPPLEMENTAL SPECIFICATIONS AND RECURRING SPECIAL PROVISIONS.

603–1.2 QUANTITY OF MATERIAL.

AS PER TABLE 1 LOCATED ON PAGE 66 OF THE SUPPLEMENTAL SPECIFICATIONS AND RECURRING SPECIAL PROVISIONS, ADOPTED JULY 1, 2004.

603–2.1 BITUMINOUS MATERIAL.

AS PER TABLE 1 LOCATED ON PAGE 66 OF THE SUPPLEMENTAL SPECIFICATIONS AND RECURRING SPECIAL PROVISIONS, ADOPTED JULY 1, 2004.

603–3.1 WEATHER LIMITATIONS.

AS PER TABLE 1 LOCATED ON PAGE 66 OF THE SUPPLEMENTAL SPECIFICATIONS AND RECURRING SPECIAL PROVISIONS, ADOPTED JULY 1, 2004.

603–3.3 APPLICATION OF BITUMINOUS MATERIAL.

AS PER TABLE 1 LOCATED ON PAGE 66 OF THE SUPPLEMENTAL SPECIFICATIONS AND RECURRING SPECIAL PROVISIONS, ADOPTED JULY 1, 2004.

THE PROPOSED BITUMINOUS TACK COAT WILL BE PAID FOR UNDER ITEM:
AR603510 BITUMINOUS TACK COAT ____ 11,806 GAL.

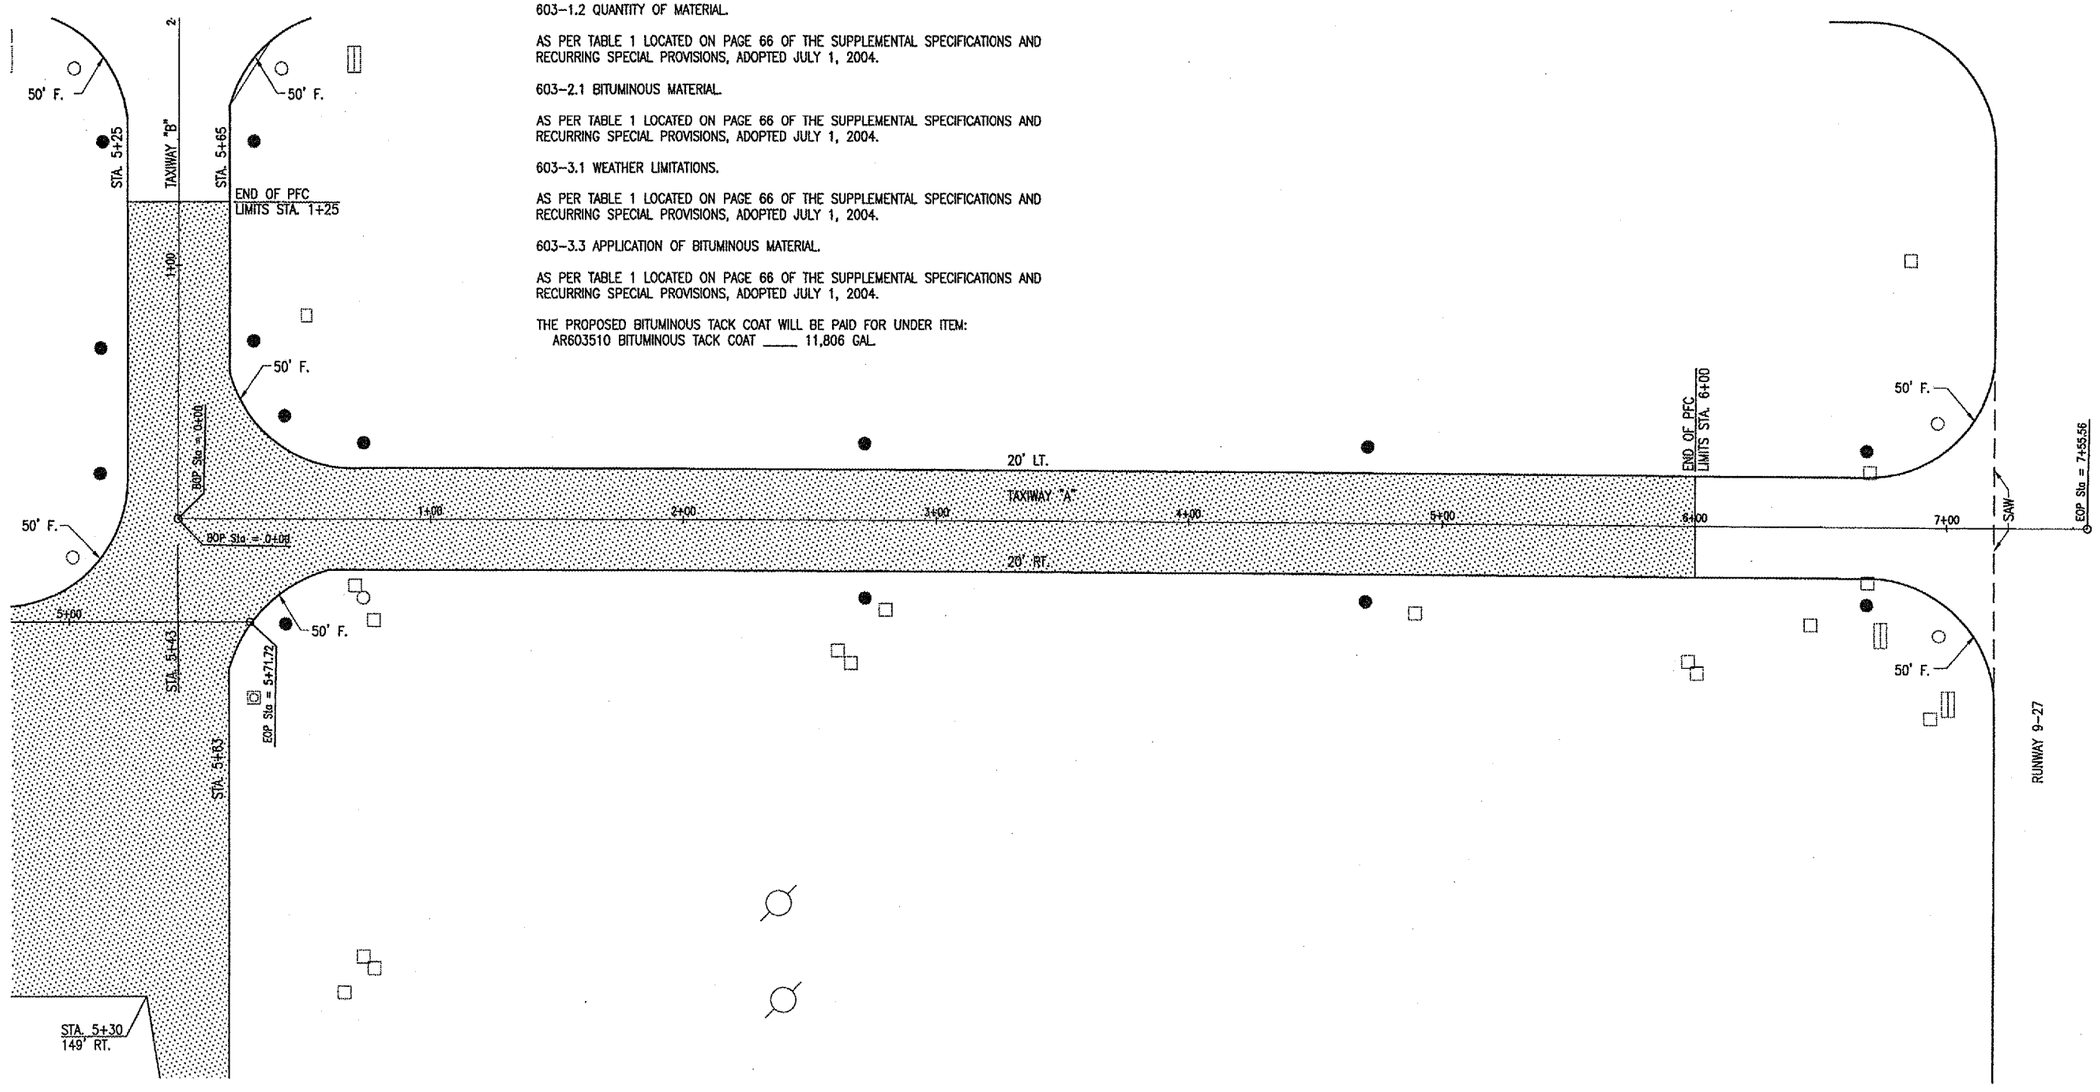

DATE	REVISION	BY

VANDALIA MUNICIPAL AIRPORT
VANDALIA, ILLINOIS

IL PROJ.: VLA-3432 A.I.P. PROJ.: 3-17-0102-B8

HEI Project No. 830-05&PND-0800
Filename R-121CON.DWG
Scale 1" = 30'
Date 03/23/05

LAYOUT	BKG	03/23/05
DRAWN	BAK	03/23/05
REVIEWED	CAH	xx/xx/xx

HANSON

Hanson Professional Services Inc.
1525 South Sixth Street
Springfield, Illinois 62703-2808
Offices Nationwide

APRON AND TAXIWAYS RECONSTRUCTION

PROPOSED TAXIWAY "A" CONSTRUCTION PLAN

8

JUL 13, 2005 9:45 AM BAK
I:\AIRPORTS\VANDALIA\830-05&PN\AIRPORT\SHEETS\R-121CON.DWG – TAXIWAY A