CONTRACT # 60445

F.A.P. RTE.	SECTION	COUNTY	TOTAL SHEETS	SHEET NO.
840	143N	WILL	121	55
STA.		TO STA.		
FED. ROAD DIST. NO.		ILLINOIS	FED. AID PROJECT	

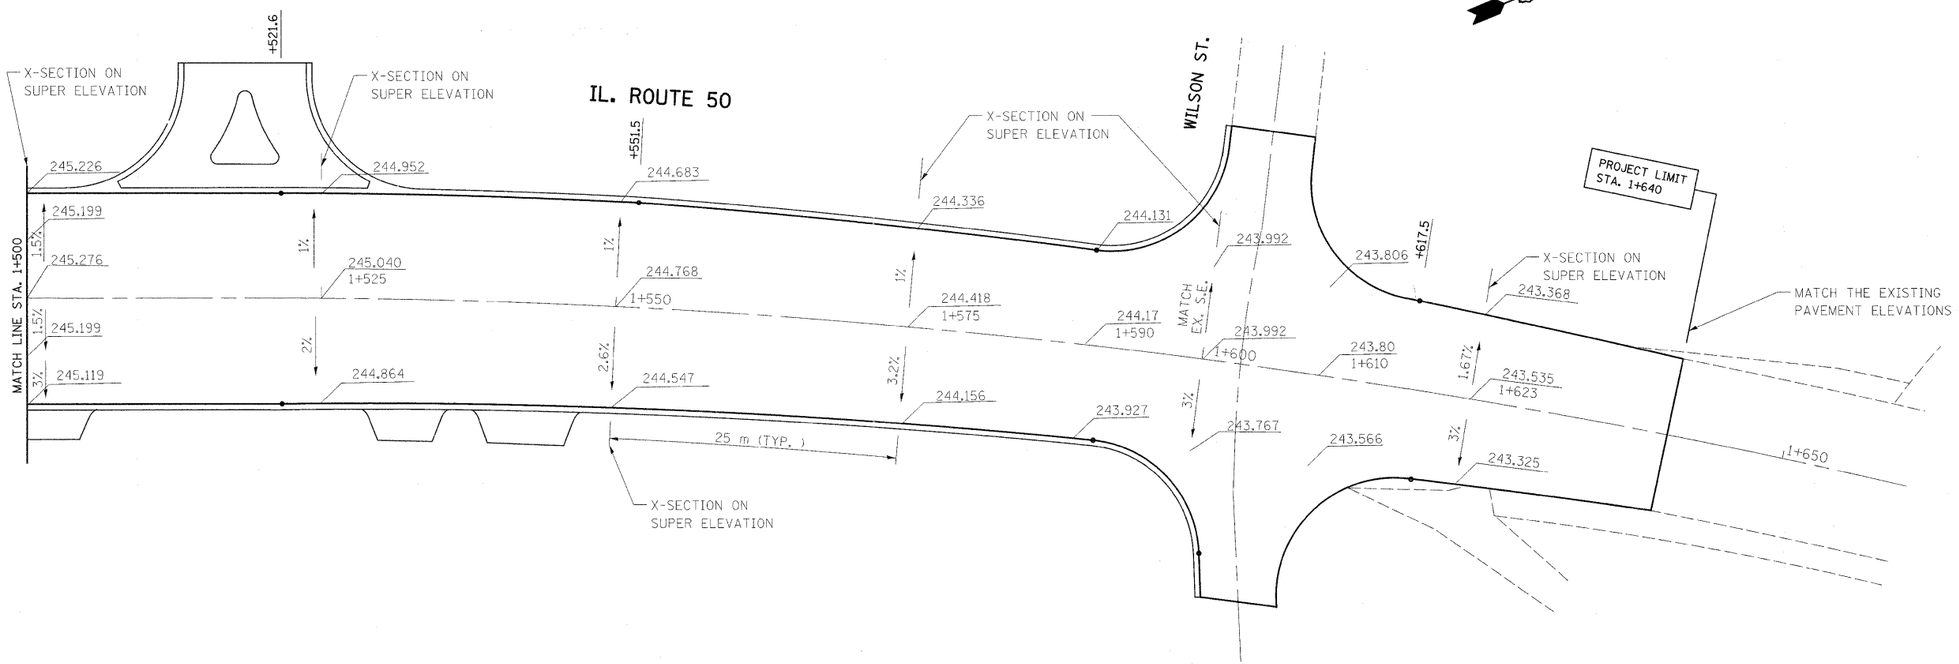

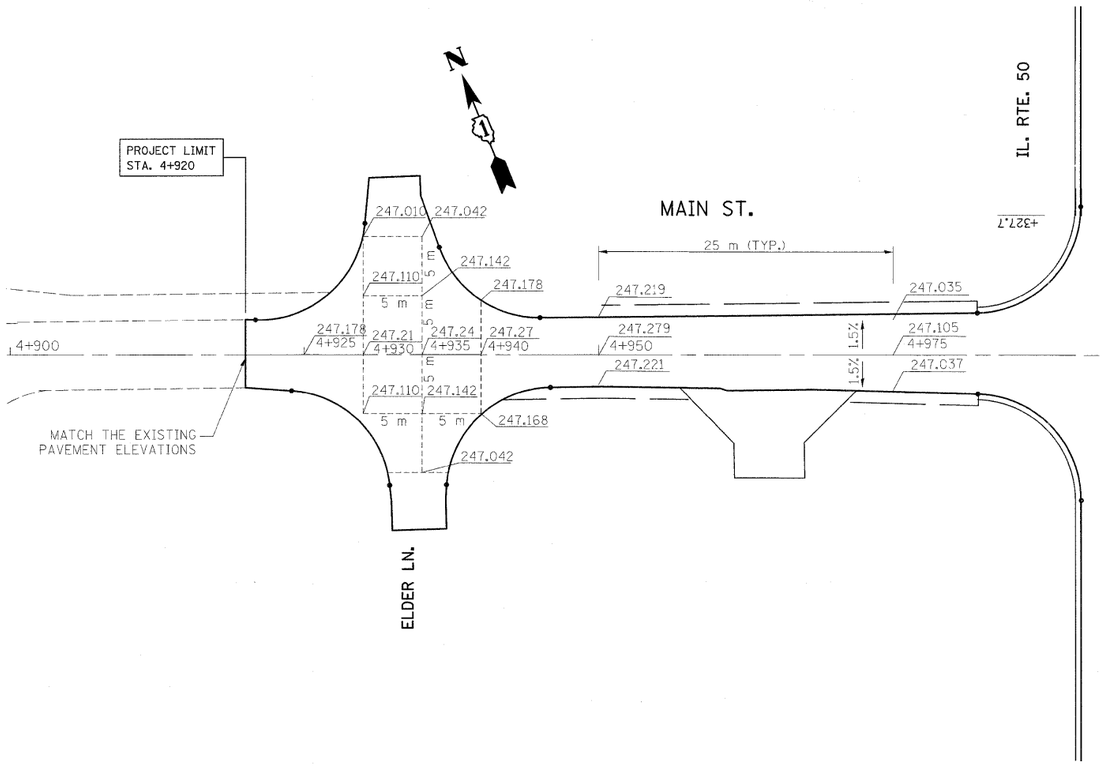

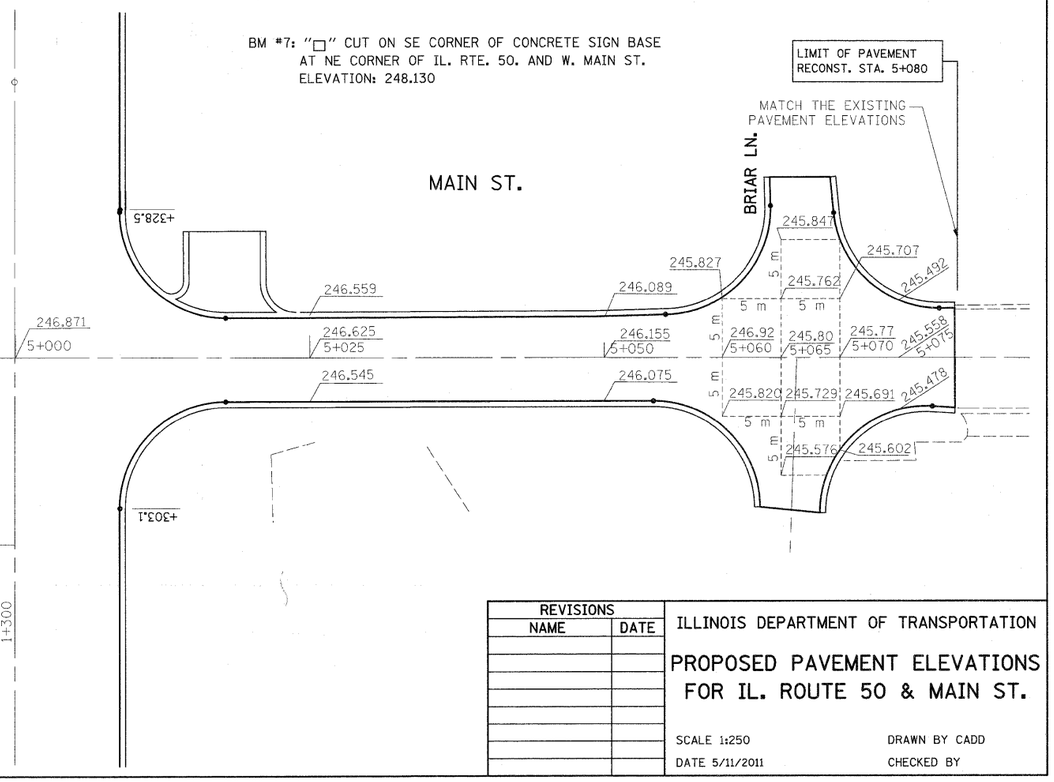

REVISIONS	
NAME	DATE

ILLINOIS DEPARTMENT OF TRANSPORTATION

PROPOSED PAVEMENT ELEVATIONS FOR IL. ROUTE 50 & MAIN ST.

SCALE 1:250 — DRAWN BY CADD

DATE 5/11/2011 — CHECKED BY

5/11/2011
c:\pw_work\pwidot\bauerdr\d0198247\P102397-sht-plandgn
bauerdr