F.A.P. RTE.	SECTION	COUNTY	TOTAL SHEETS	SHEET NO.
840	143N	WILL	121	72
STA.		TO STA.		
FED. ROAD DIST. NO. 1		ILLINOIS	FED. AID PROJECT	

CONTRACT NO. - 60445

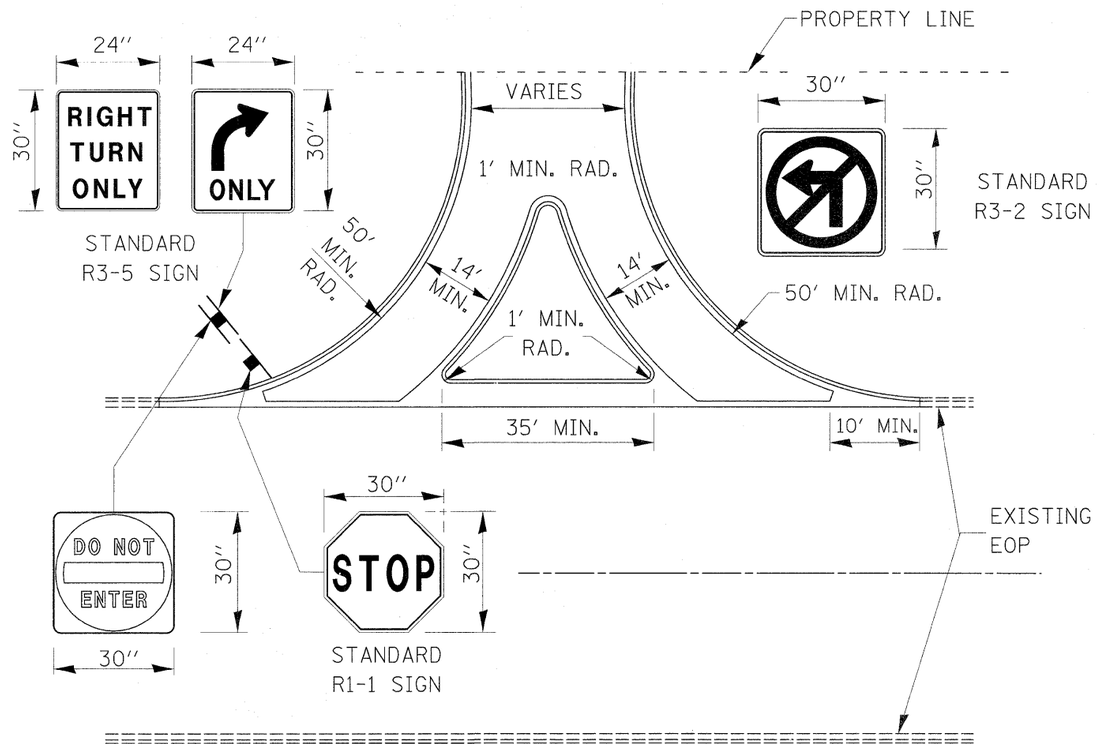

REVISIONS	
NAME	DATE

ILLINOIS DEPARTMENT OF TRANSPORTATION

STANDARD DETAIL
FOR
RIGHT-IN RIGHT-OUT
DRIVEWAY ENTRANCE

SCALE 1:500 DRAWN BY

DATE 1/10/2011 CHECKED BY

1/10/2011
c:\pw_work\pwidot\leysa\d0198247\PI02397-sht-typicol.dgn
leysa