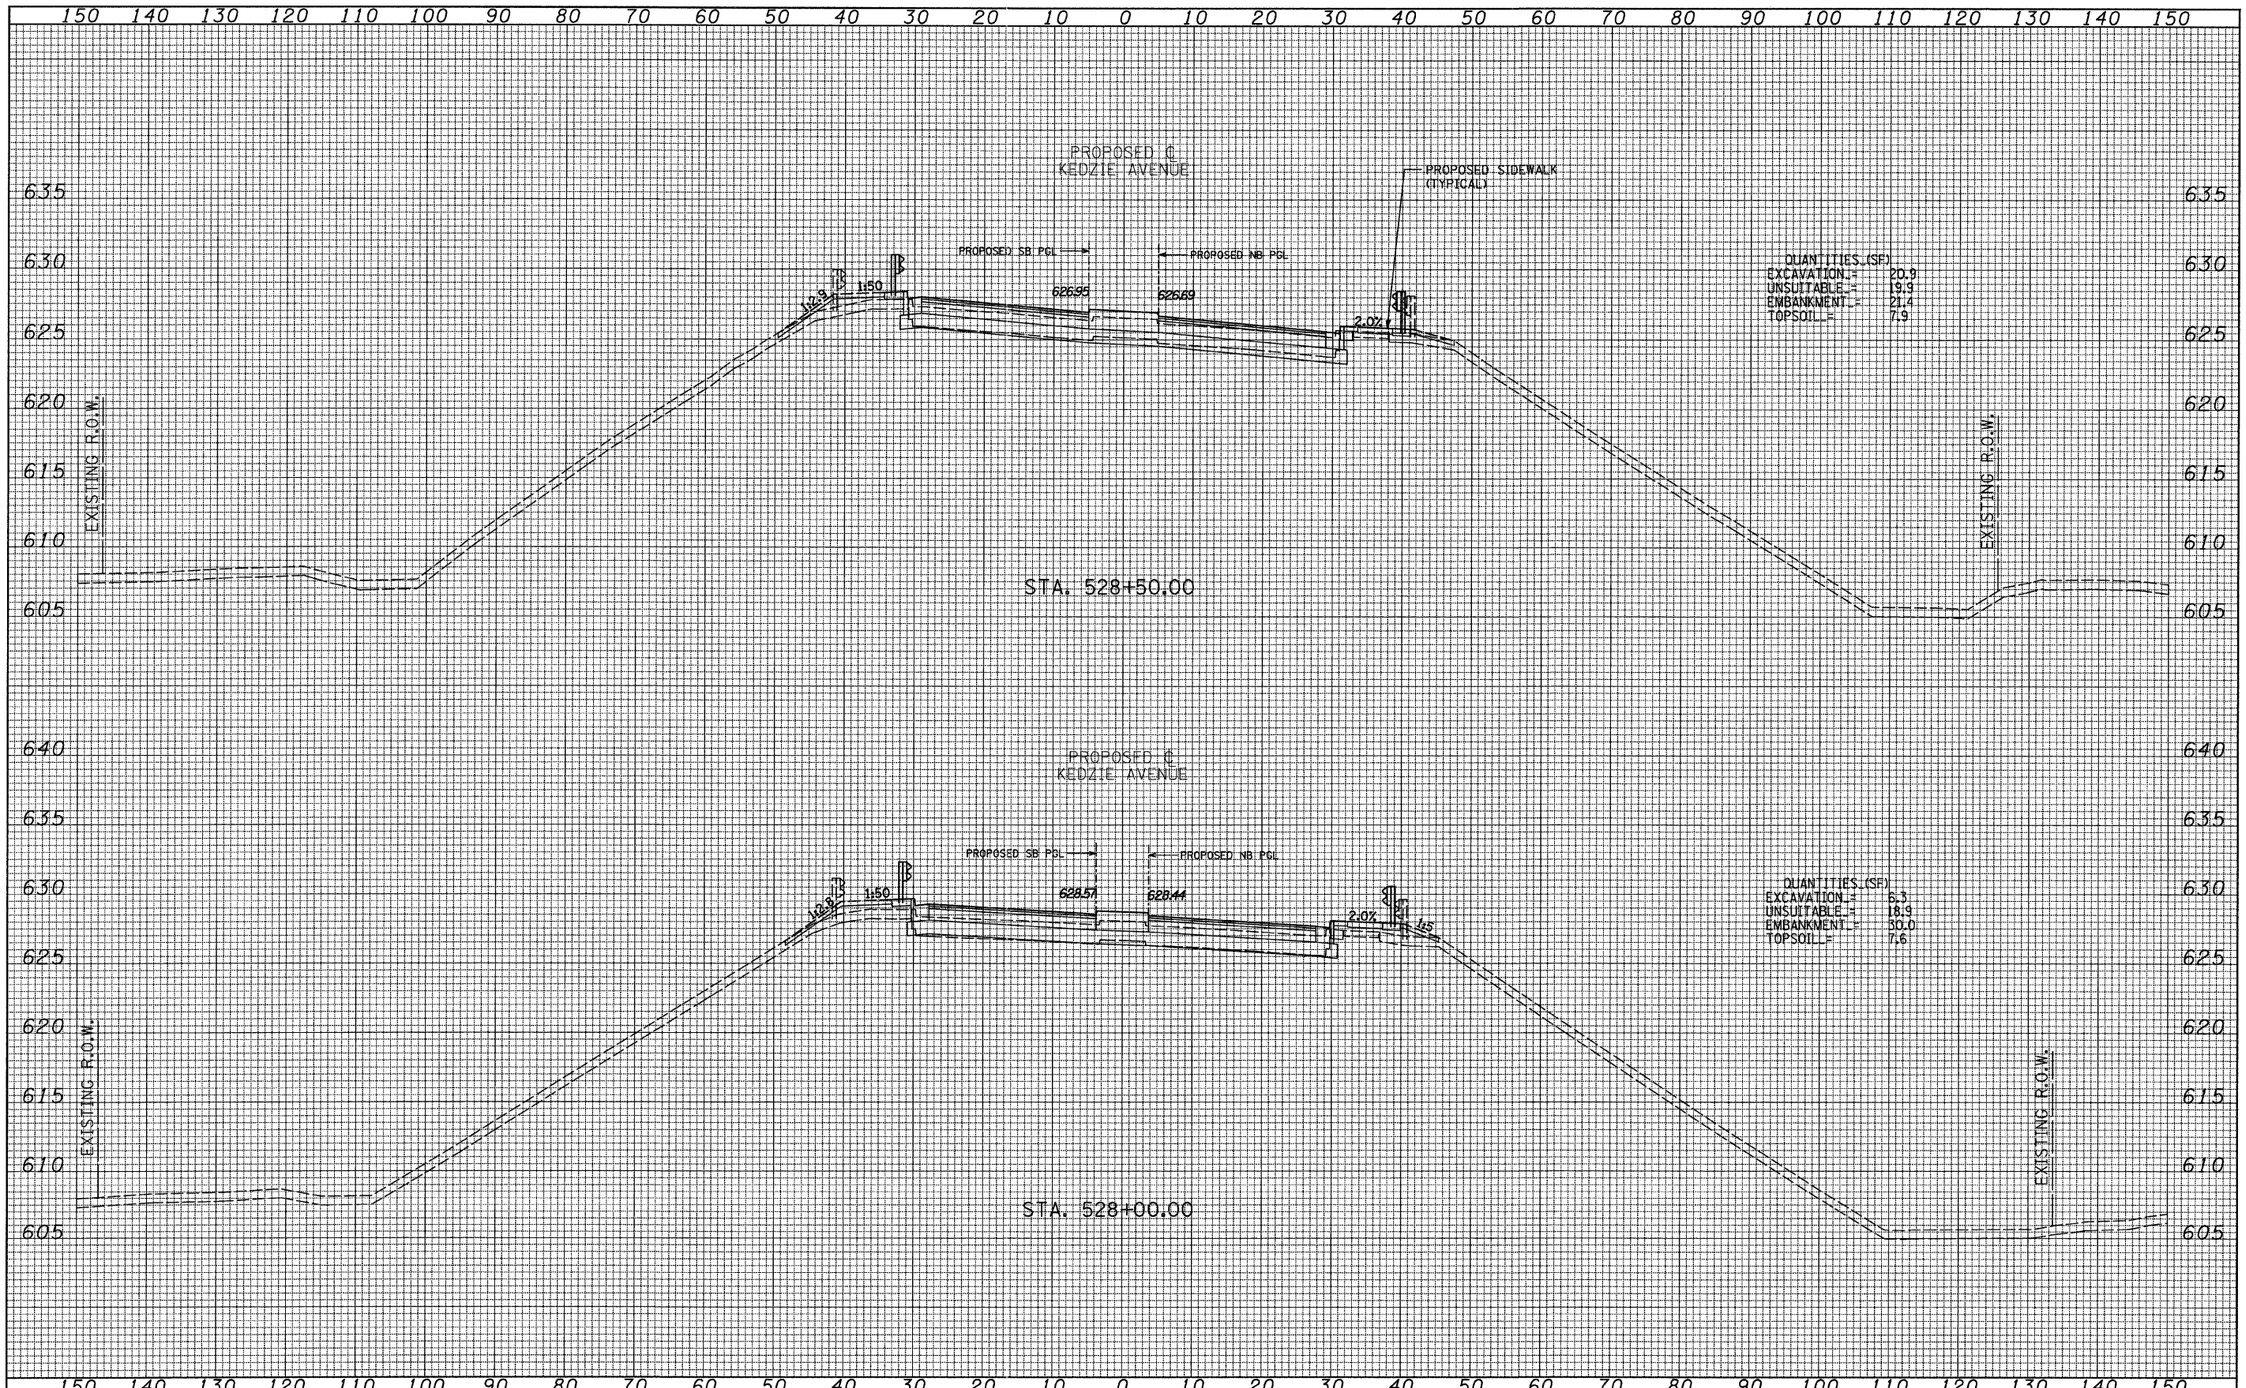

FINAL SURVEY

NO.	NOTE BOOK	SURVEYED	PLOTTED	DUPLICATE	AREAS	AREAS CHECKED	BY	DATE

ORIGINAL SURVEY

NO.	NOTE BOOK	SURVEYED	PLOTTED	DUPLICATE	AREAS	AREAS CHECKED	BY	DATE

TYLIN INTERNATIONAL

USER NAME =	DESIGNED - JDF	REVISED -
	DRAWN - JDF	REVISED -
PLOT SCALE =	CHECKED - SES	REVISED -
PLOT DATE =	DATE - 5/5/2011	REVISED -

STATE OF ILLINOIS
DEPARTMENT OF TRANSPORTATION

KEDZIE AVENUE PROJECT
PROPOSED CROSS SECTIONS

SCALE: 1" = 10' H, 1" = 5' V | SHEET NO. OF SHEETS | STA. 528+00.00 TO STA. 528+50.00

F.A.I. RTE.	SECTION	COUNTY	TOTAL SHEETS	SHEET NO.
57	1313.1B-1	COOK	162	156

CONTRACT NO. 60K14

FED. ROAD DIST. NO. | ILLINOIS | FED. AID PROJECT

P:\602540(57-294)\Road\P2_Kedzie\P2_KEDXS_SHT_F(m).dgn

P2 KEDXS SHT F.tel .nnn 5/3/2011 9:16:27 PM