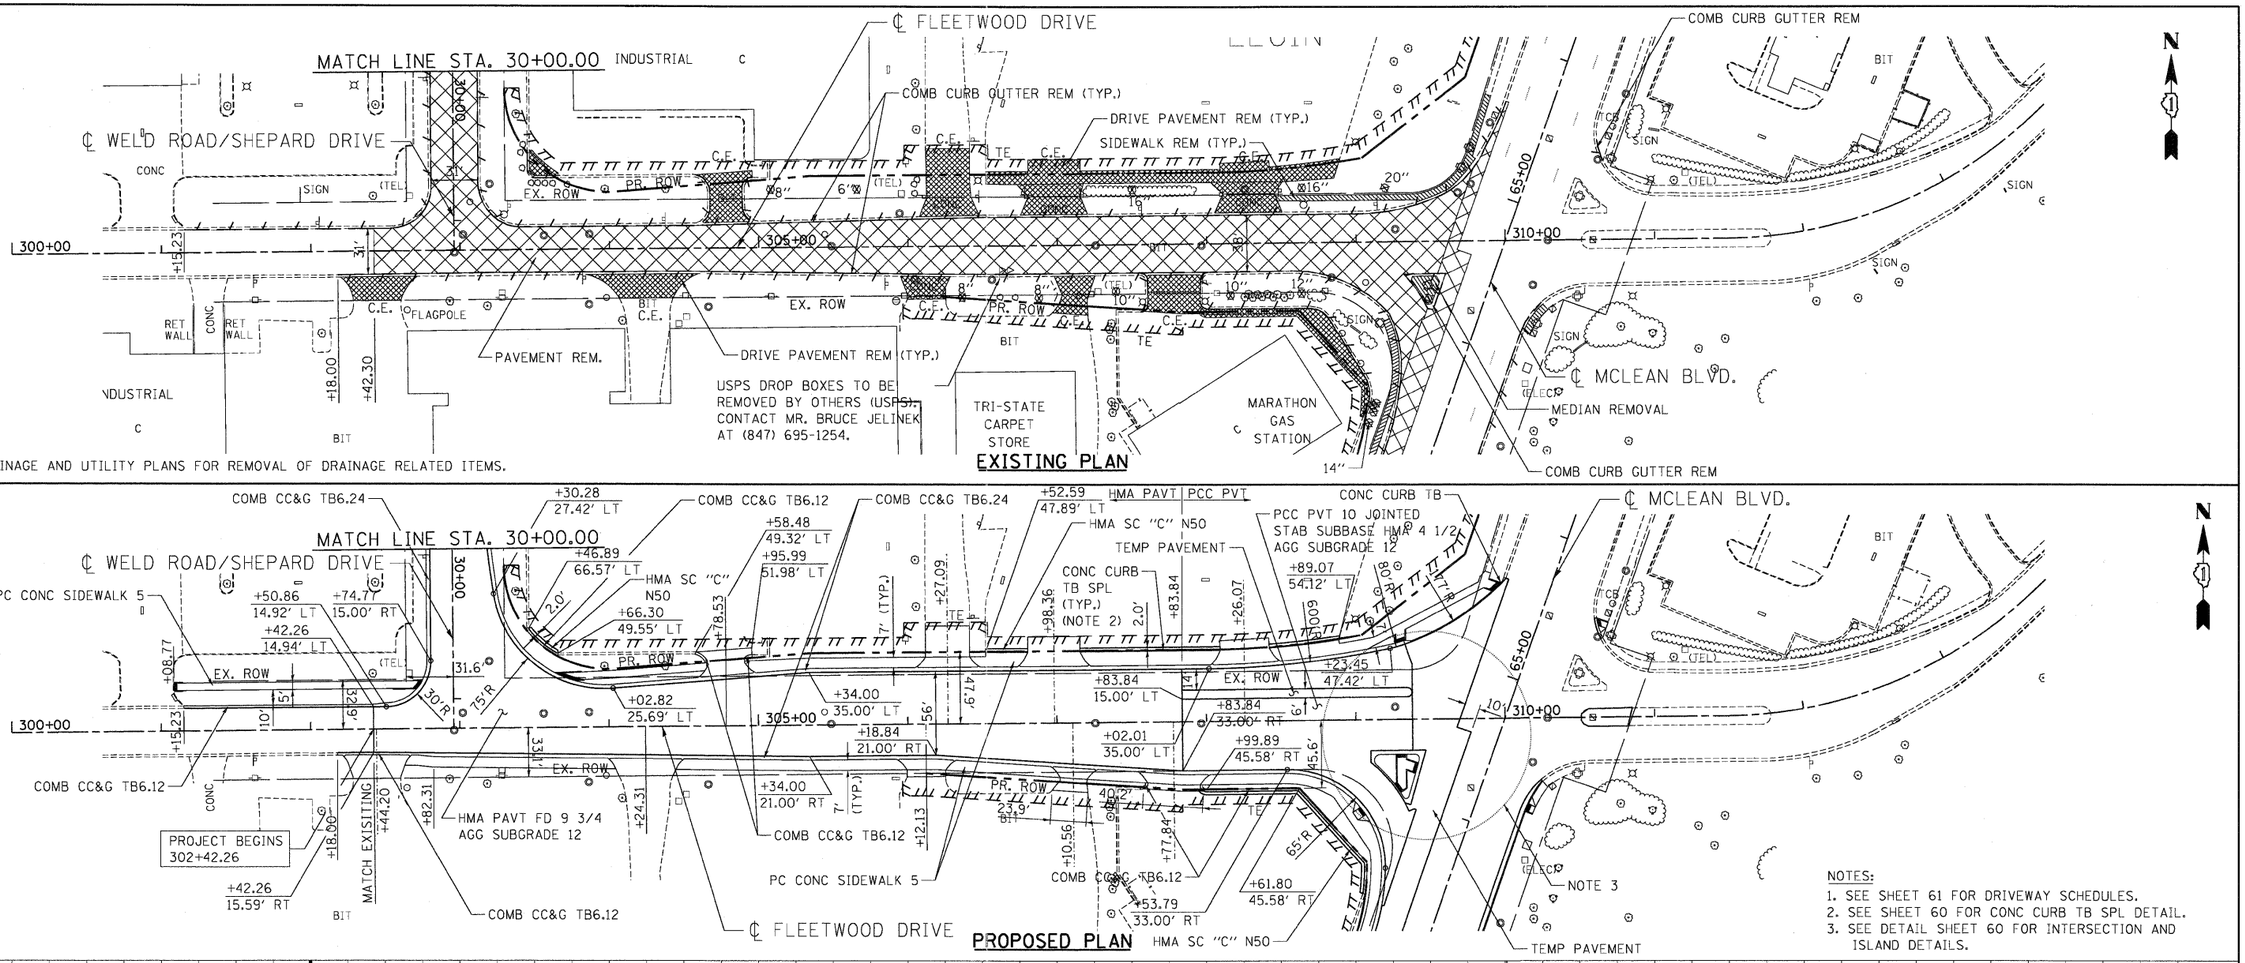

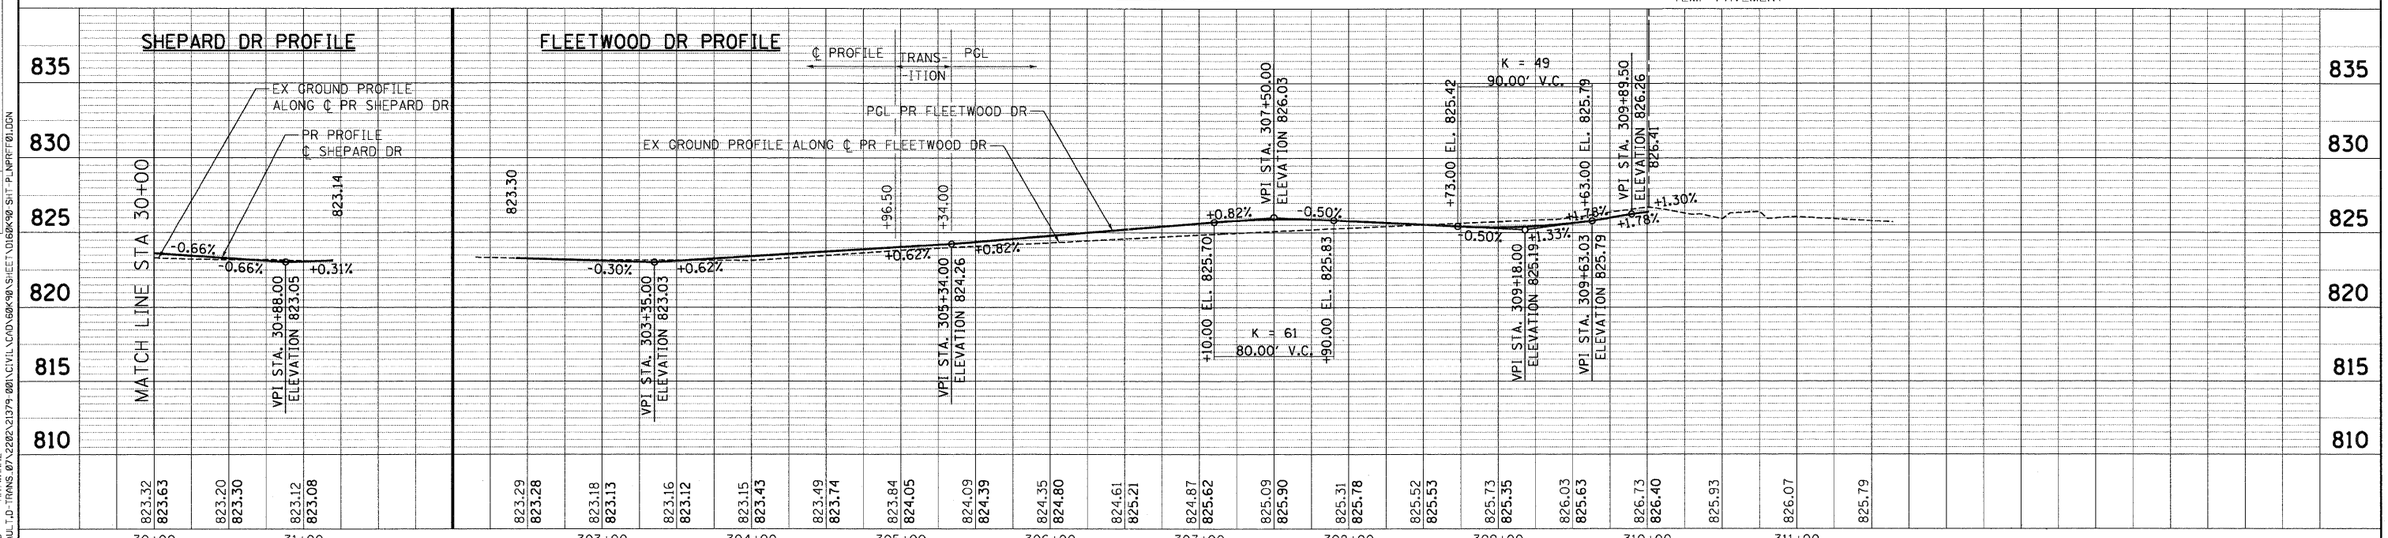

FILE NAME = *FILEL*	USER NAME = $USER$	DESIGNED - MRK	REVISED -	**STATE OF ILLINOIS** **DEPARTMENT OF TRANSPORTATION** FAP ROUTE 345 / US ROUTE 20
		DRAWN - MRK	REVISED -	
	PLOT SCALE = $SCALE$	CHECKED - DDH	REVISED -	
TENG TENG & ASSOCIATES, INC. ENGINEERS/ARCHITECTS/PLANNERS CHICAGO, ILLINOIS	PLOT DATE = $DATE$	DATE - 05/18/11	REVISED -	

ROADWAY PLAN AND PROFILE FLEETWOOD DRIVE

SCALE: HORIZ. 1"=50' VERT. 1"=5' STA. 302+42.00 TO STA. 311+88.25

F.A.P RTE.	SECTION	COUNTY	TOTAL SHEETS	SHEET NO.
345	8R-HB-2-BY-1	KANE	434	51
		CONTRACT NO. 60K90		
FED. ROAD DIST. NO.	ILLINOIS	FED. AID PROJECT		

PLAN — SURVEYED, PLOTTED, ALIGNMENT CHECKED, RELATIVE MAP CHECKED, CADD FILE NAME, NOTE BOOK, NO., BY, DATE

PROFILE — SURVEYED, PLOTTED, GRADES CHECKED, RELATIVE MAP CHECKED, STRUCTURE NO, BY, DATE

5-12-2011 16:05:25 HAYWARM7
\\FS-02\441\VAULT_D-TRANS_07\22022\21379_001\CIVIL\CADD-60K90\SHEET\D60K90_SHT-P_MPRFT01.DGN