PLAN
SURVEYED
PLOTTED
GRADES CHECKED
ELEV. NOTED
PROJECTING NOTATIONS CHKD
NOTE BOOK
NO.
BY
DATE

PROFILE
SURVEYED
PLOTTED
GRADES CHECKED
ELEV. NOTED
PROJECTING NOTATIONS CHKD
NOTE BOOK
NO.
BY
DATE

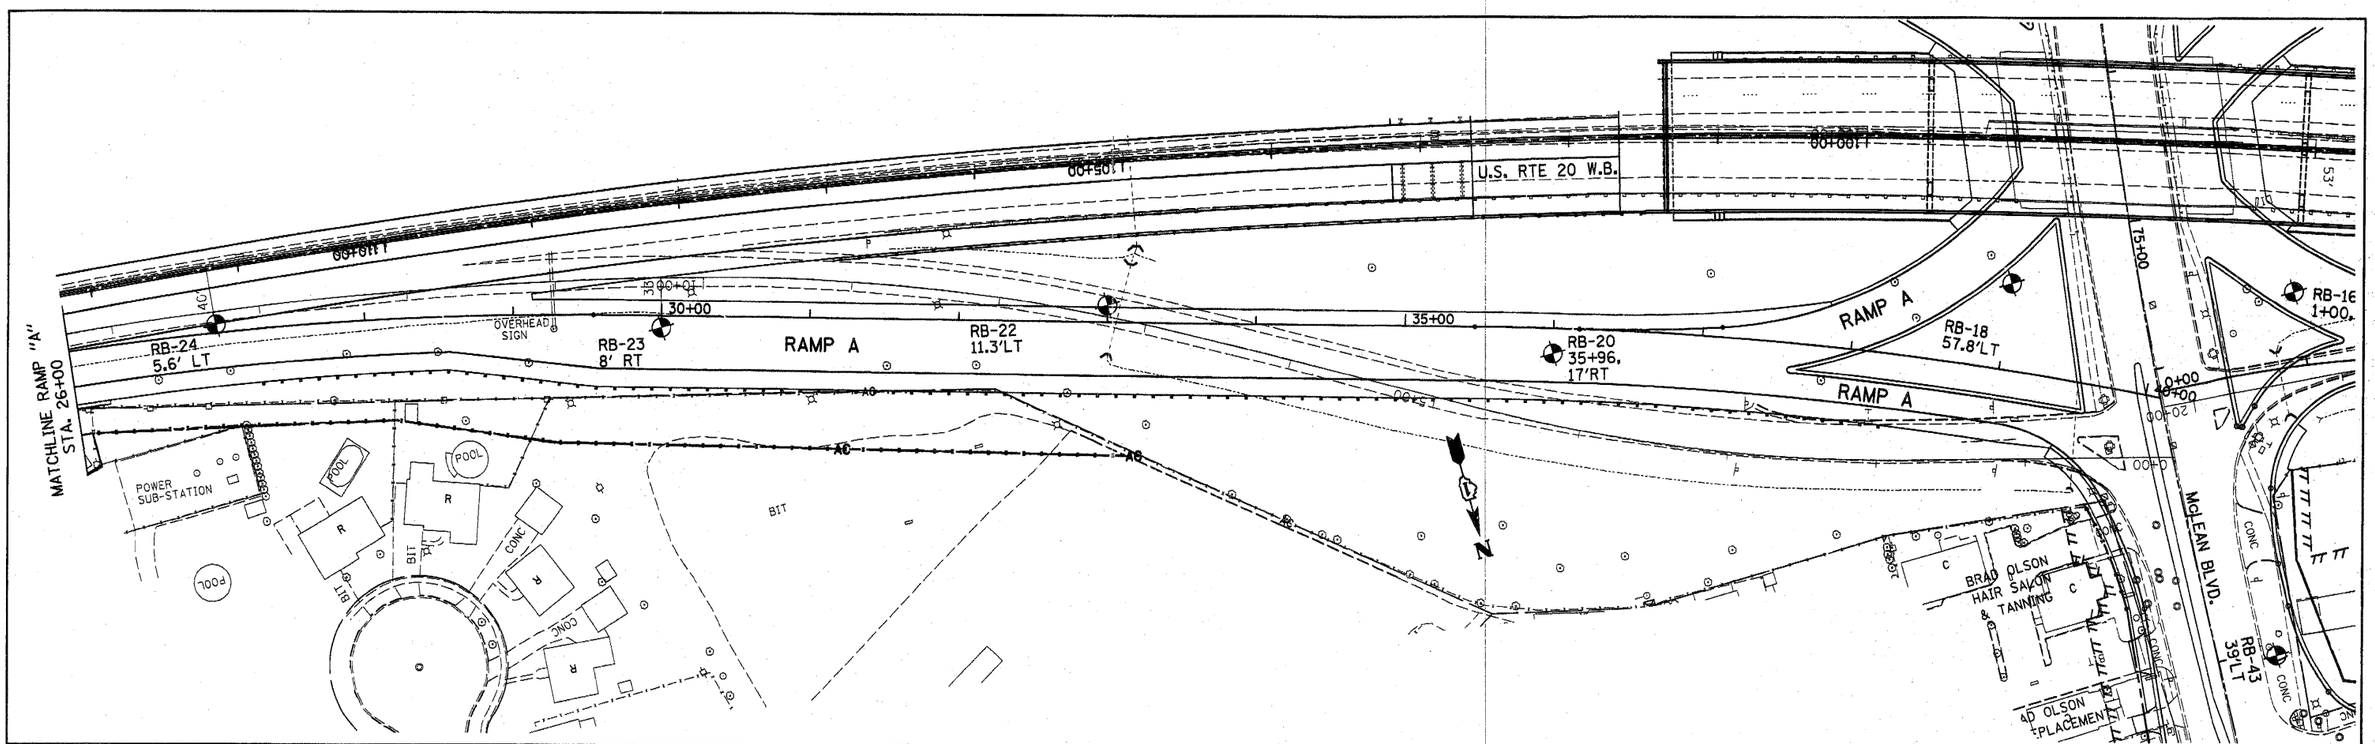

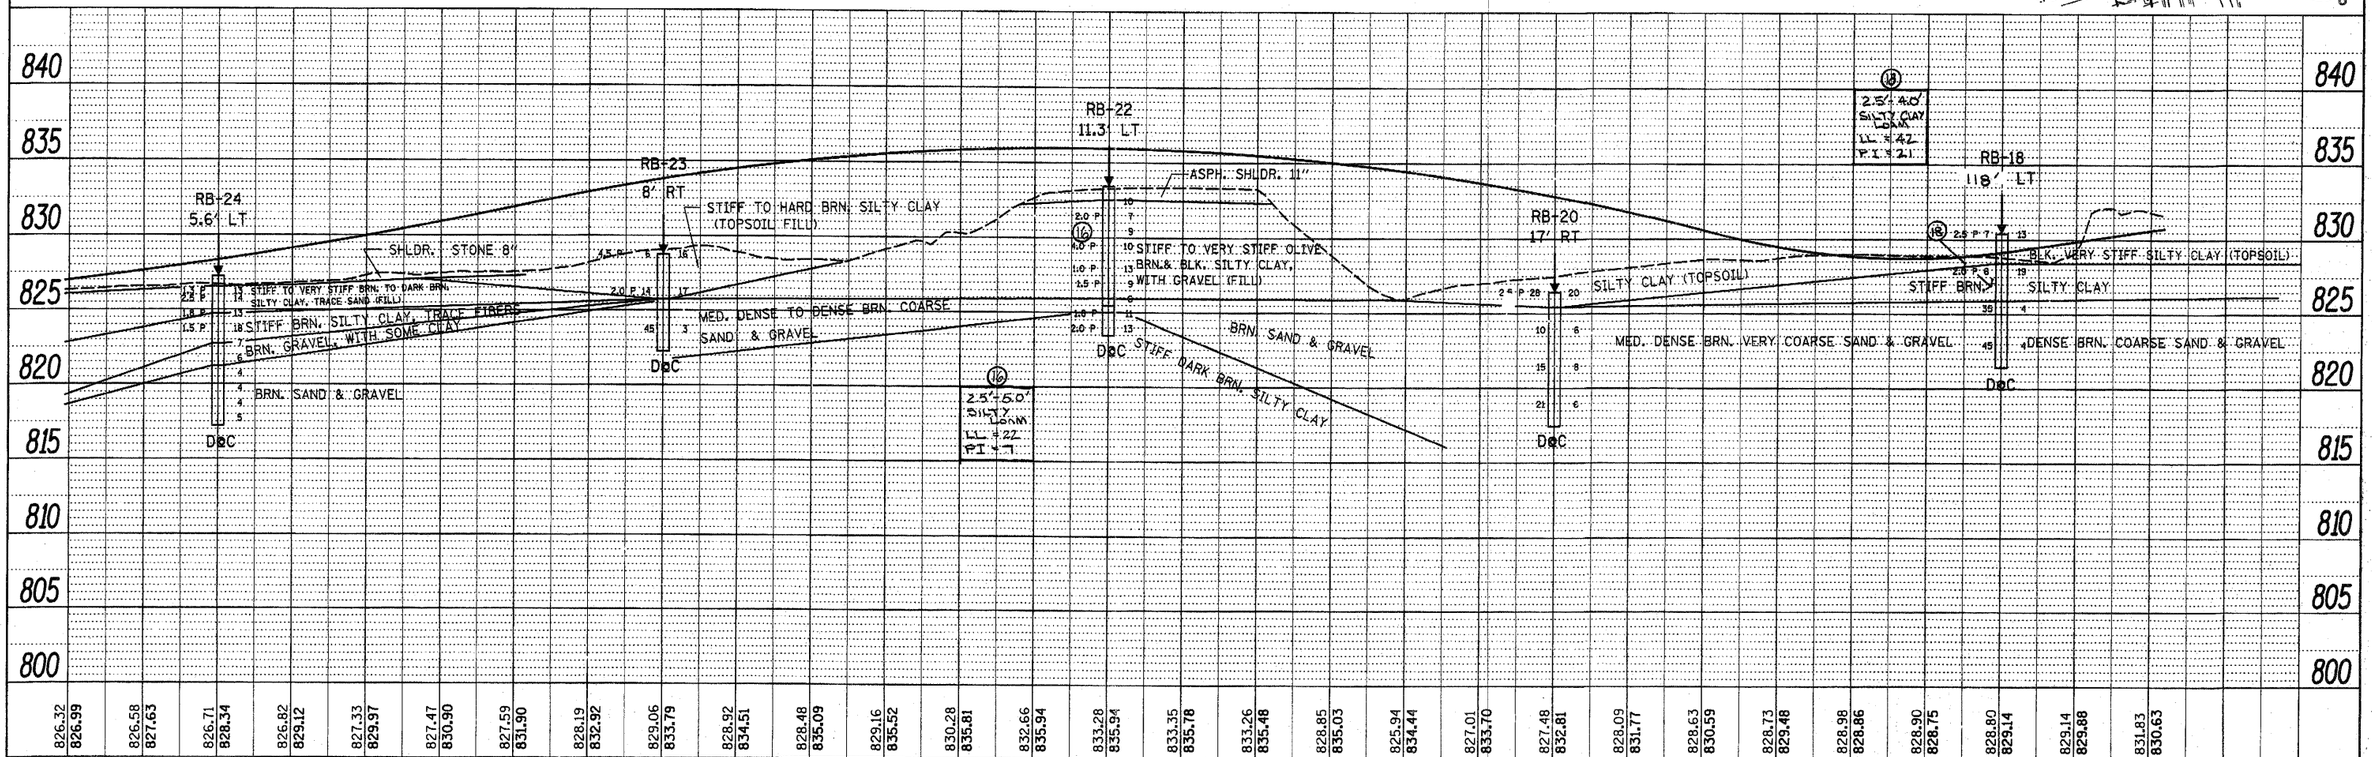

26+00	27+00	28+00	29+00	30+00	31+00	32+00	33+00	34+00	35+00	36+00	37+00	38+00	39+00	40+00
826.32 / 826.99	826.58 / 827.63	826.71 / 828.34	826.82 / 829.12	827.33 / 829.97	827.47 / 830.90	827.59 / 831.90	828.19 / 832.92	829.06 / 833.79	828.92 / 834.51	828.48 / 835.09	829.16 / 835.52	830.28 / 835.81	832.66 / 835.94	833.28 / 835.94	833.35 / 835.78	833.26 / 835.48	828.85 / 835.03	825.94 / 834.44	827.01 / 833.70	827.48 / 832.81	828.09 / 831.77	828.63 / 830.59	828.73 / 829.48	828.98 / 828.86	828.90 / 828.75	828.80 / 829.14	829.14 / 829.88	831.83 / 830.63

FILE NAME = c:\pw_work\pwidot\liszekrf\d0161624\sht-RampsSoils.dgn	USER NAME = liszekrf	DESIGNED -	REVISED -
	PLOT SCALE = 50.0000 ' / IN.	DRAWN -	REVISED -
	PLOT DATE = 10/28/2010	CHECKED -	REVISED -
		DATE -	REVISED -

STATE OF ILLINOIS
DEPARTMENT OF TRANSPORTATION

SOILS PLAN AND PROFILE
RAMP "A" (U.S. RTE. 20)

SCALE: | SHEET NO. OF SHEETS | STA. TO STA.

F.A.P. RTE.	SECTION	COUNTY	TOTAL SHEETS	SHEET NO.
345	8R-HB-2-BY-1	KANE	434	65
		CONTRACT NO. 60K90		
		ILLINOIS FED. AID PROJECT		