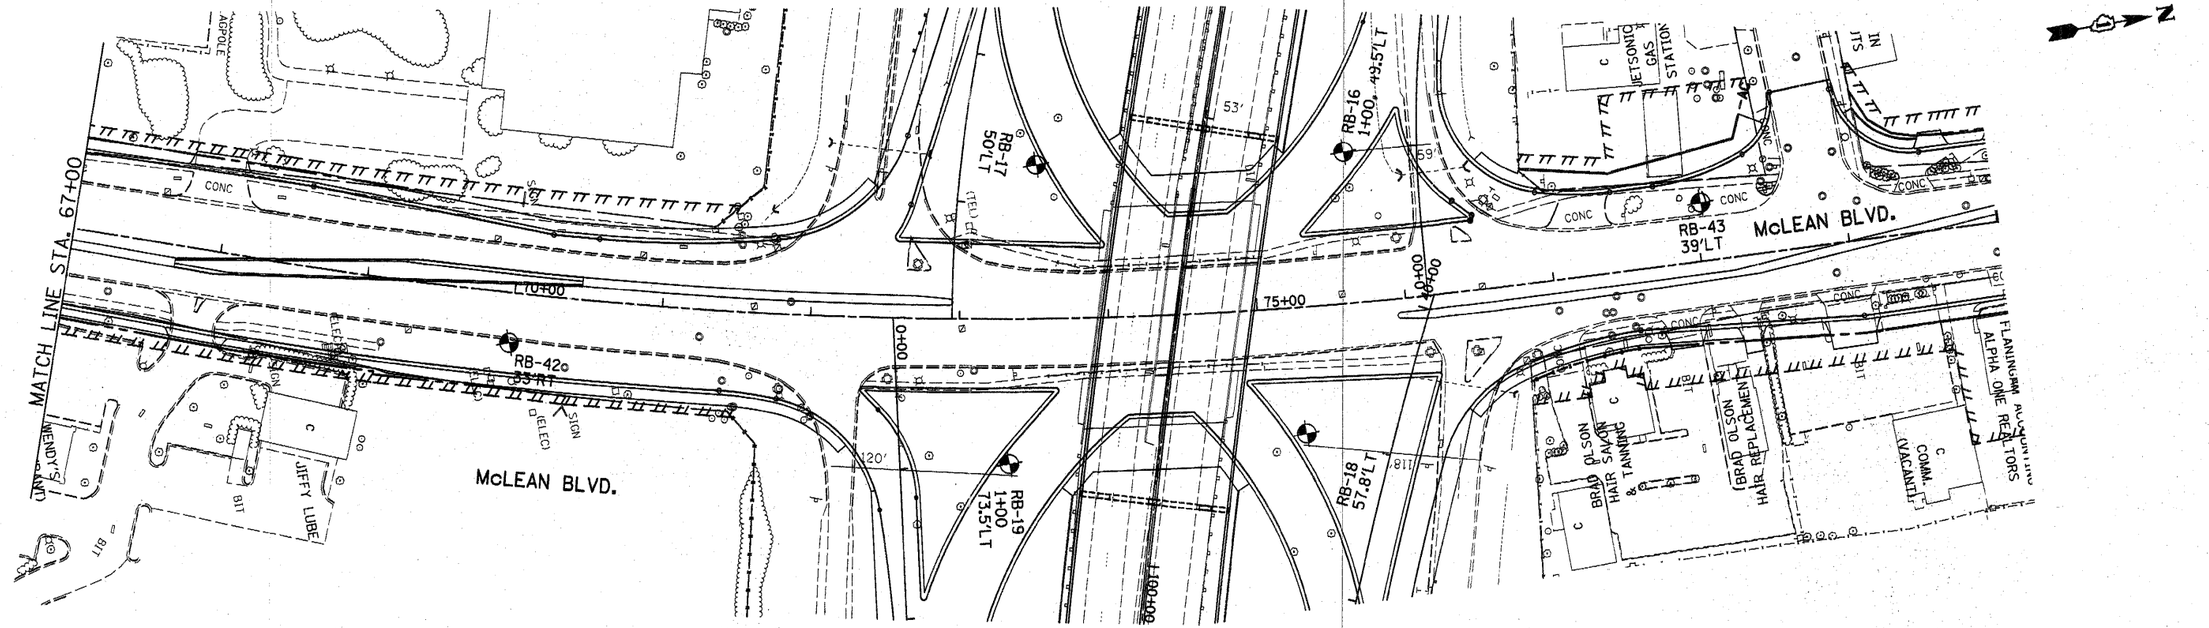

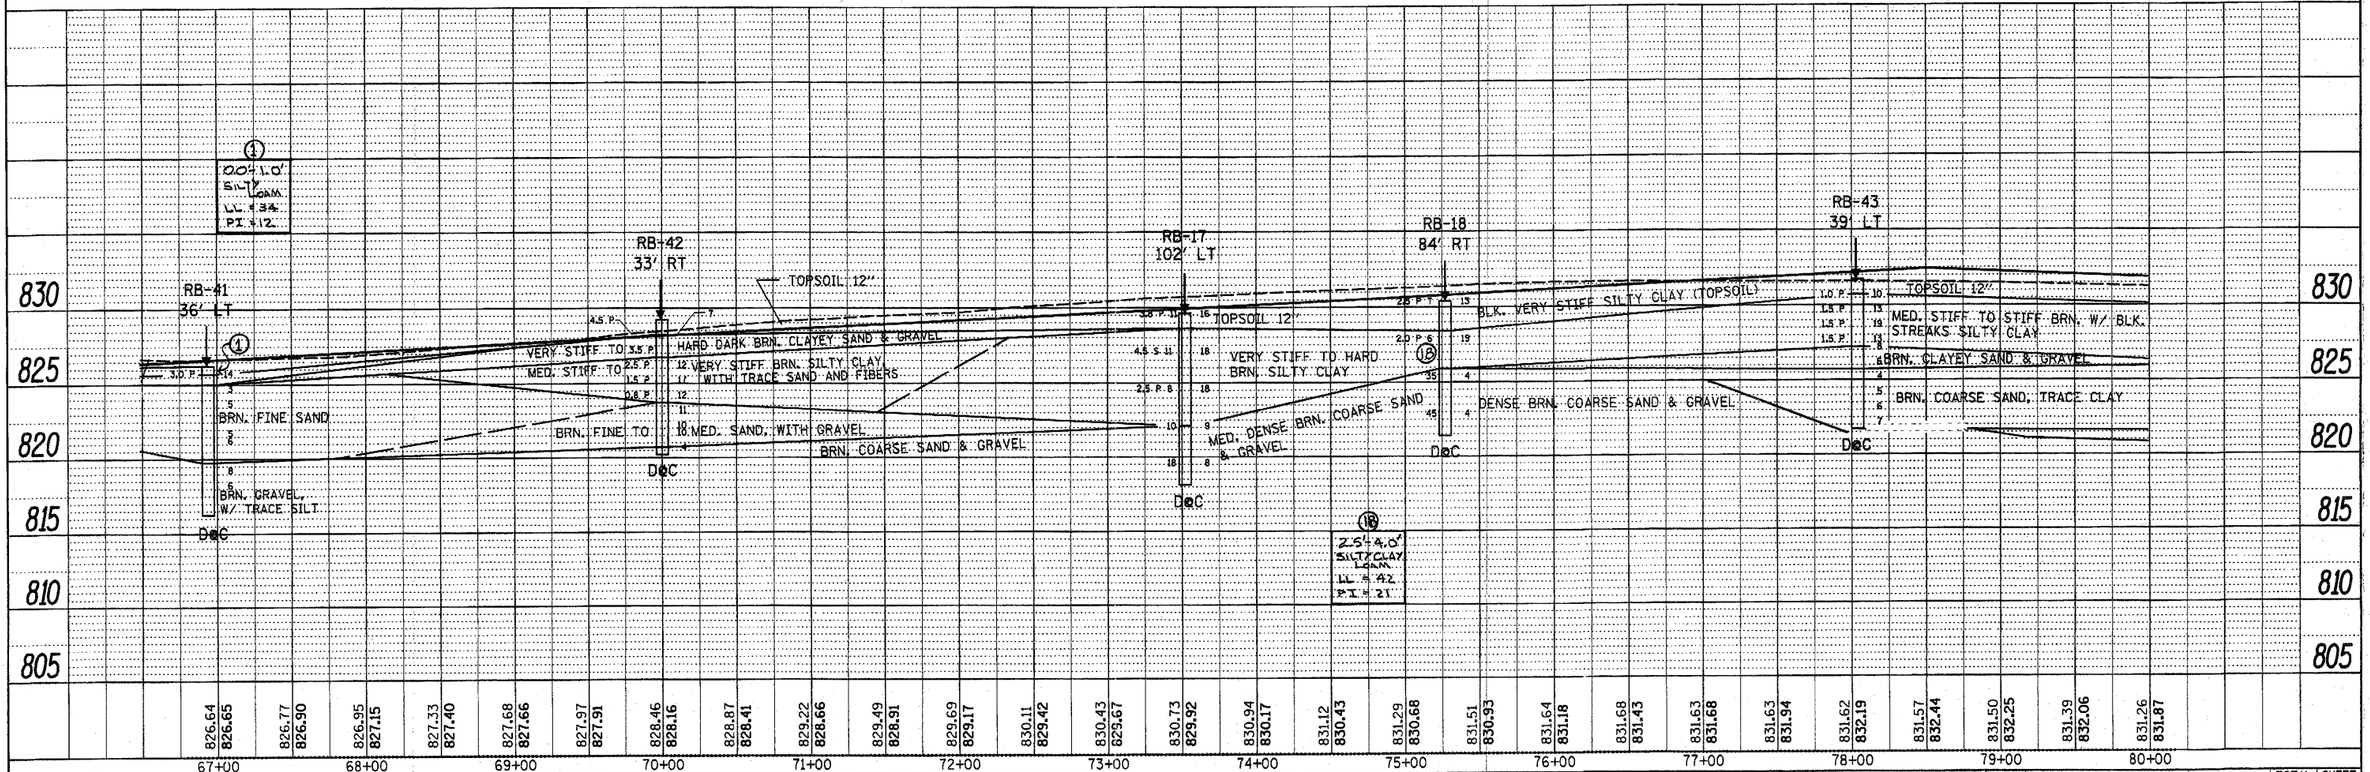

PLAN — SURVEYED; PLOTTED; ALIGNMENT CHECKED; REF. MARKERS SET; CADD FILE NAME; NOTE BOOK; NO.; BY; DATE

PROFILE — SURVEYED; PLOTTED; GRADES CHECKED; NOTE BOOK; NO.; STRUCTURE NO'S/MS CHKD; BY; DATE

FILE NAME = c:\pw_work\pwidot\liszekrf\d0161624\D160H45-SHT-boring802.dgn	USER NAME = liszekrf	DESIGNED -	REVISED -
		DRAWN -	REVISED -
	PLOT SCALE = 50.0000 ' / IN.	CHECKED -	REVISED -
	PLOT DATE = 10/28/2010	DATE -	REVISED -

STATE OF ILLINOIS
DEPARTMENT OF TRANSPORTATION

McLEAN BLVD.
SOILS PLAN AND PROFILE

SCALE: | SHEET NO. OF SHEETS | STA. 67+00 | TO STA. 80+00

F.A.P RTE.	SECTION	COUNTY	TOTAL SHEETS	SHEET NO.
345	8R-HB-2-BY-1	KANE	434	73
		CONTRACT NO. 60K90		
		ILLINOIS	FED. AID PROJECT	