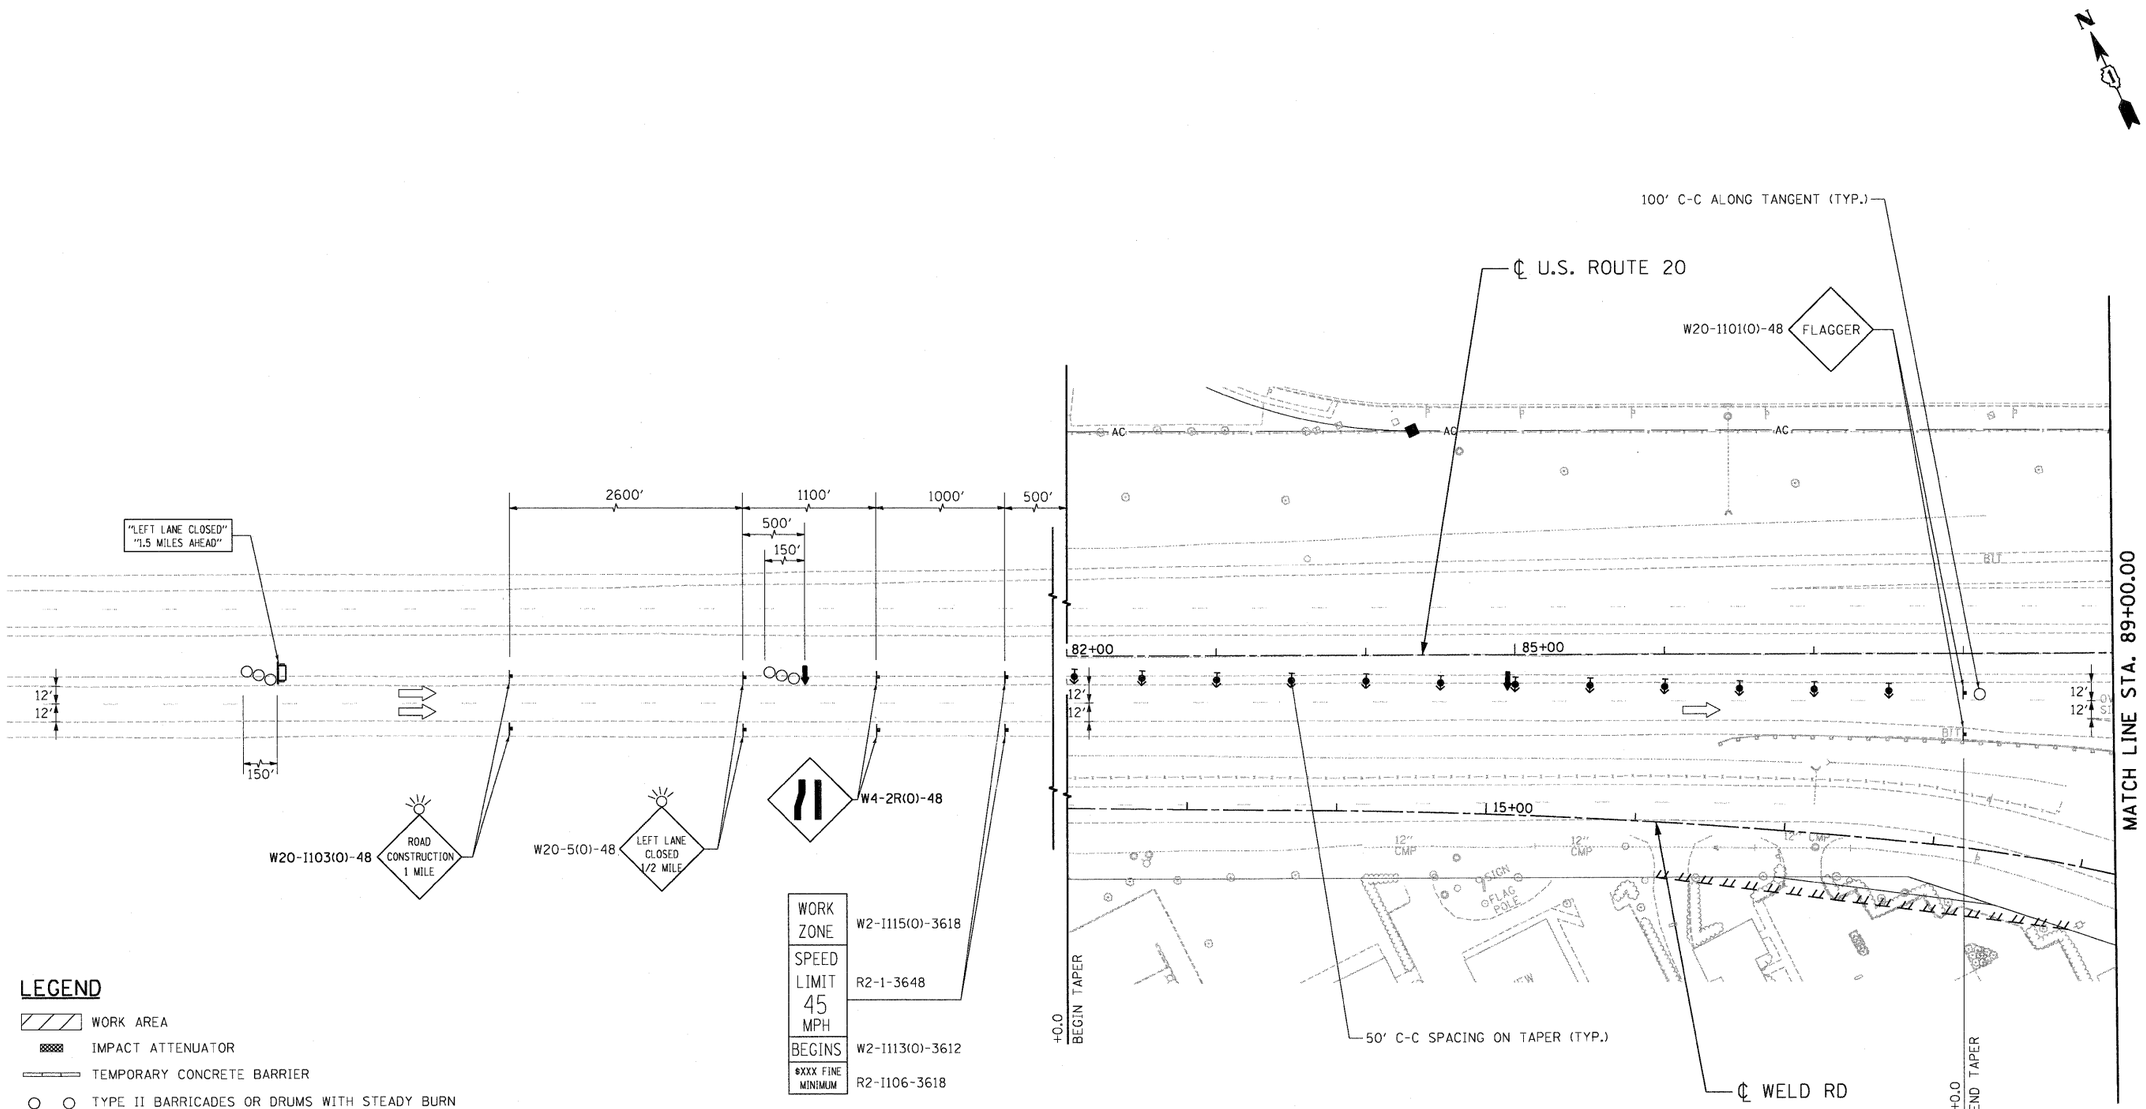

LEGEND

- WORK AREA
- IMPACT ATTENUATOR
- TEMPORARY CONCRETE BARRIER
- TYPE II BARRICADES OR DRUMS WITH STEADY BURN MONODIRECTIONAL LIGHT (AT SPECIFIED SPACING)
- TRAFFIC FLOW
- SIGN
- VERTICAL PANELS WITH STEADY BURNING LIGHTS (AT SPECIFIED SPACING)
- ARROW BOARD
- TYPE III BARRICADE
- DIRECTION INDICATOR BARRICADE
- TYPE B MONODIRECTIONAL FLASHING LIGHT
- TEMPORARY PAVEMENT, INTERSTATE
- PORTABLE CHANGABLE MESSAGE SIGN

NOTE:

1. DURING THIS STAGE CONTRACTOR SHALL RECONSTRUCT THE INSIDE SHOULDER AND RESURFACE THE ADJACENT LANE AS SHOWN ON THE PLANS.

PRESTAGE
TYPICAL NIGHT LANE CLOSURE

FILE NAME = $FILEL$	USER NAME = $USER$	DESIGNED - SA	REVISED -	STATE OF ILLINOIS DEPARTMENT OF TRANSPORTATION FAP ROUTE 345 / US ROUTE 20	STAGING AND TRAFFIC CONTROL U.S. ROUTE 20 PRESTAGE				F.A.P RTE.	SECTION	COUNTY	TOTAL SHEETS	SHEET NO.
		DRAWN - SA	REVISED -						345	8R-HB-2-BY-1	KANE	434	81
TENG & ASSOCIATES, INC. ENGINEERS/ARCHITECTS/PLANNERS CHICAGO, ILLINOIS	PLOT SCALE = $SCALE$	CHECKED - PB	REVISED -								CONTRACT NO. 60K90		
	PLOT DATE = $DATE$	DATE - 05/18/11	REVISED -		SCALE: 1"=50'	SHEET NO. OF SHEETS	STA. 75+00.00	TO STA. 89+00.00	FED. ROAD DIST. NO.	ILLINOIS	FED. AID PROJECT		

$$$$USERNAME$$$$ $$$$DATE$$$$ $$$$TIME$$$$
$$$$DGNFILE$$$$