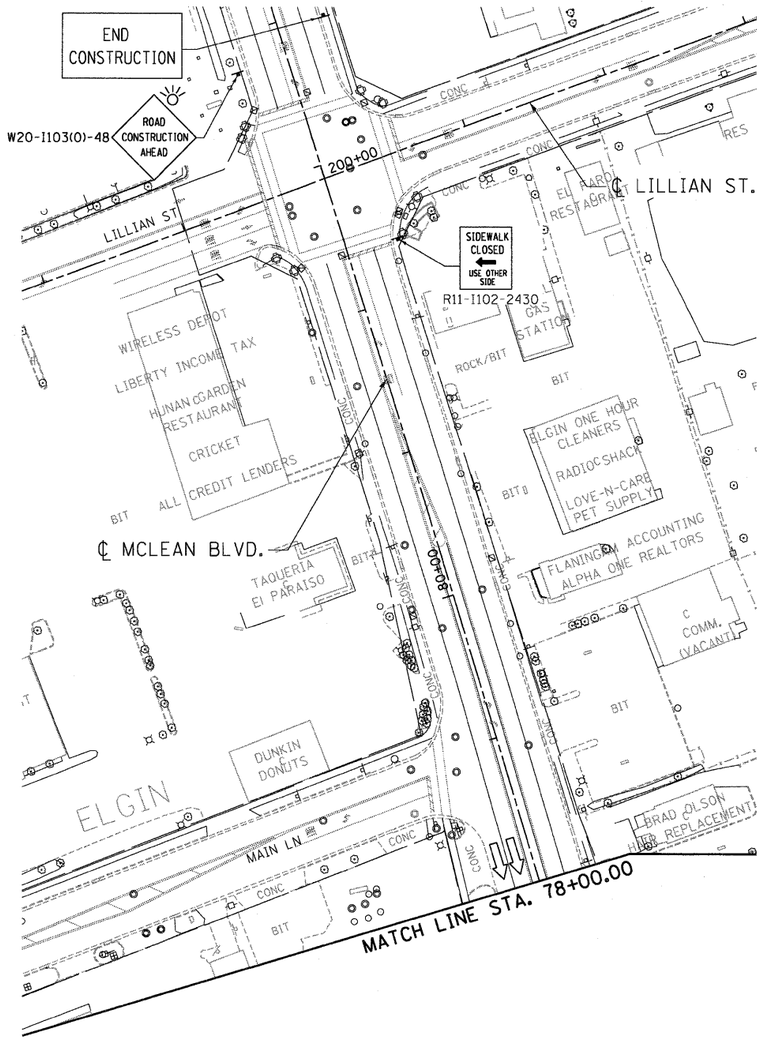

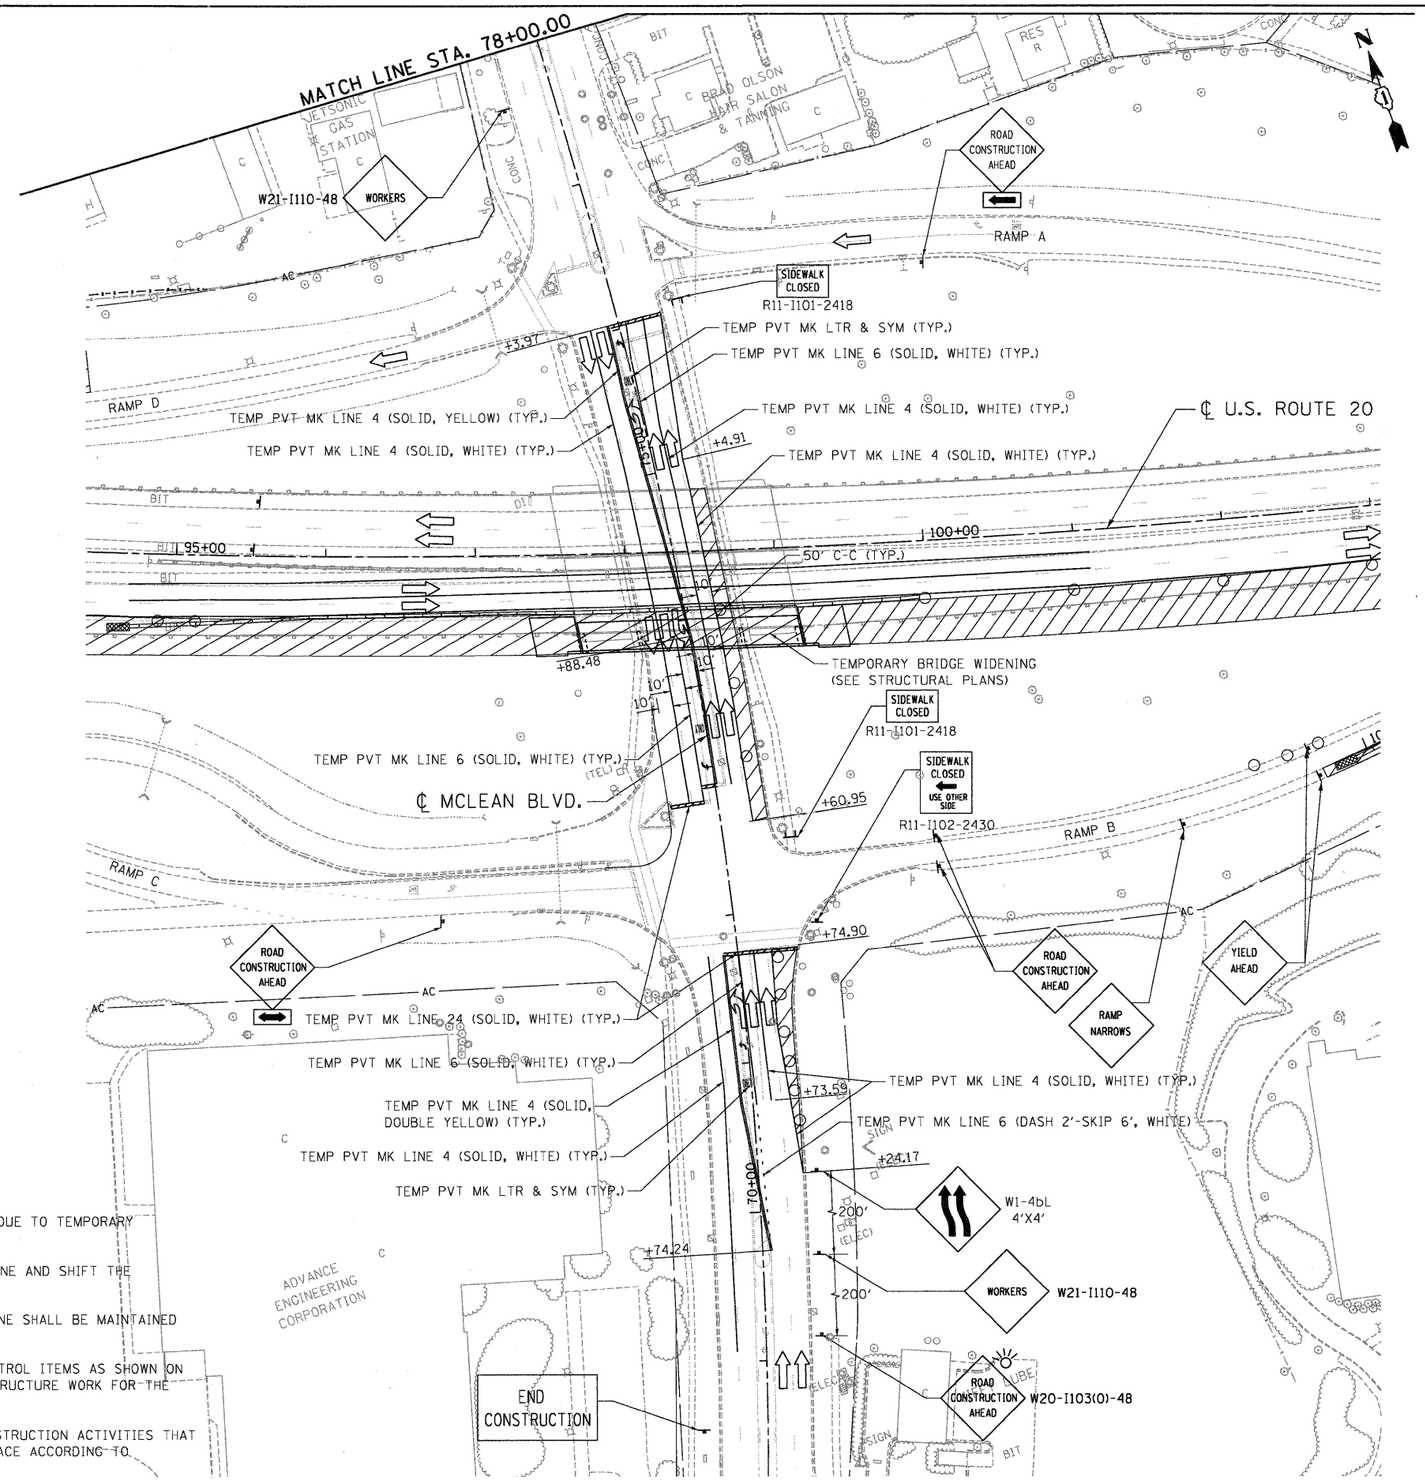

LEGEND

- WORK AREA
- IMPACT ATTENUATOR
- TEMPORARY CONCRETE BARRIER
- TYPE II BARRICADES OR DRUMS WITH STEADY BURN MONODIRECTIONAL LIGHT (AT SPECIFIED SPACING)
- TRAFFIC FLOW
- SIGN
- VERTICAL PANELS WITH STEADY BURNING LIGHTS (AT SPECIFIED SPACING)
- ARROW BOARD
- TYPE III BARRICADE
- DIRECTION INDICATOR BARRICADE
- TYPE B MONODIRECTIONAL FLASHING LIGHT
- TEMPORARY PAVEMENT, INTERSTATE

NOTES:

1. WORK AREA ALONG NORTHBOUND MCLEAN BLVD DUE TO TEMPORARY BRIDGE WIDENING PIER CONSTRUCTION.
2. CONTRACTOR SHALL CLOSE THE NB OUTSIDE LANE AND SHIFT THE MCLEAN BLVD TRAFFIC TO THE WEST.
3. TWO 10' THROUGH LANES AND A LEFT TURN LANE SHALL BE MAINTAINED IN EACH DIRECTION.
4. CONTRACTOR SHALL INSTALL THE TRAFFIC CONTROL ITEMS AS SHOWN ON THIS SHEET BEFORE THE START OF ANY SUBSTRUCTURE WORK FOR THE BRIDGE WIDENING.
5. CONTRACTOR SHALL COORDINATE BETWEEN CONSTRUCTION ACTIVITIES THAT PROPER ADVANCED ADVISORY SIGNS ARE IN PLACE ACCORDING TO APPLICABLE STANDARDS.

FILE NAME = $FILEL$	USER NAME = $USER$	DESIGNED - AMB	REVISED -	
		DRAWN - AMB	REVISED -	
TENG & ASSOCIATES, INC. ENGINEERS/ARCHITECTS/PLANNERS CHICAGO, ILLINOIS	PLOT SCALE = $SCALE$	CHECKED - PB	REVISED -	
	PLOT DATE = $DATE$	DATE - 05/18/11	REVISED -	

STATE OF ILLINOIS
DEPARTMENT OF TRANSPORTATION
FAP ROUTE 345 / US ROUTE 20

STAGING AND TRAFFIC CONTROL
TEMPORARY BRIDGE WIDENING – PIER 2
STAGE I

SCALE: 1"=50' | SHEET NO. OF SHEETS | STA. 69+00.00 TO STA. 78+00.00

F.A.P RTE.	SECTION	COUNTY	TOTAL SHEETS	SHEET NO.
345	8R-HB-2-BY-1	KANE	434	96
		CONTRACT NO. 60K90		
FED. ROAD DIST. NO.	ILLINOIS	FED. AID PROJECT		

..\D160K90-BORDER01.DGN,..\DIMASTER-ALIGNMNT.DGN,..\D160K90-LEGEND.DGN,..\D160K90-ROW050.DGN,..\D160K90-STAGING01.DGN,..\D160K90-TOPOE.DGN,..\D160K90-DESIGN.DGN,..\DIMASTER-ALIGNMNT.DGN,..\D160K90-STAGING02.DGN
5-12-2011,16:08:04 HAYWARMZ \\FS0044\MVVAULT\D-TRANS.07\2282\21379-001\CIVIL\CAD\60K90\SHEET\D160K90 SHT-STAGING02.DGN