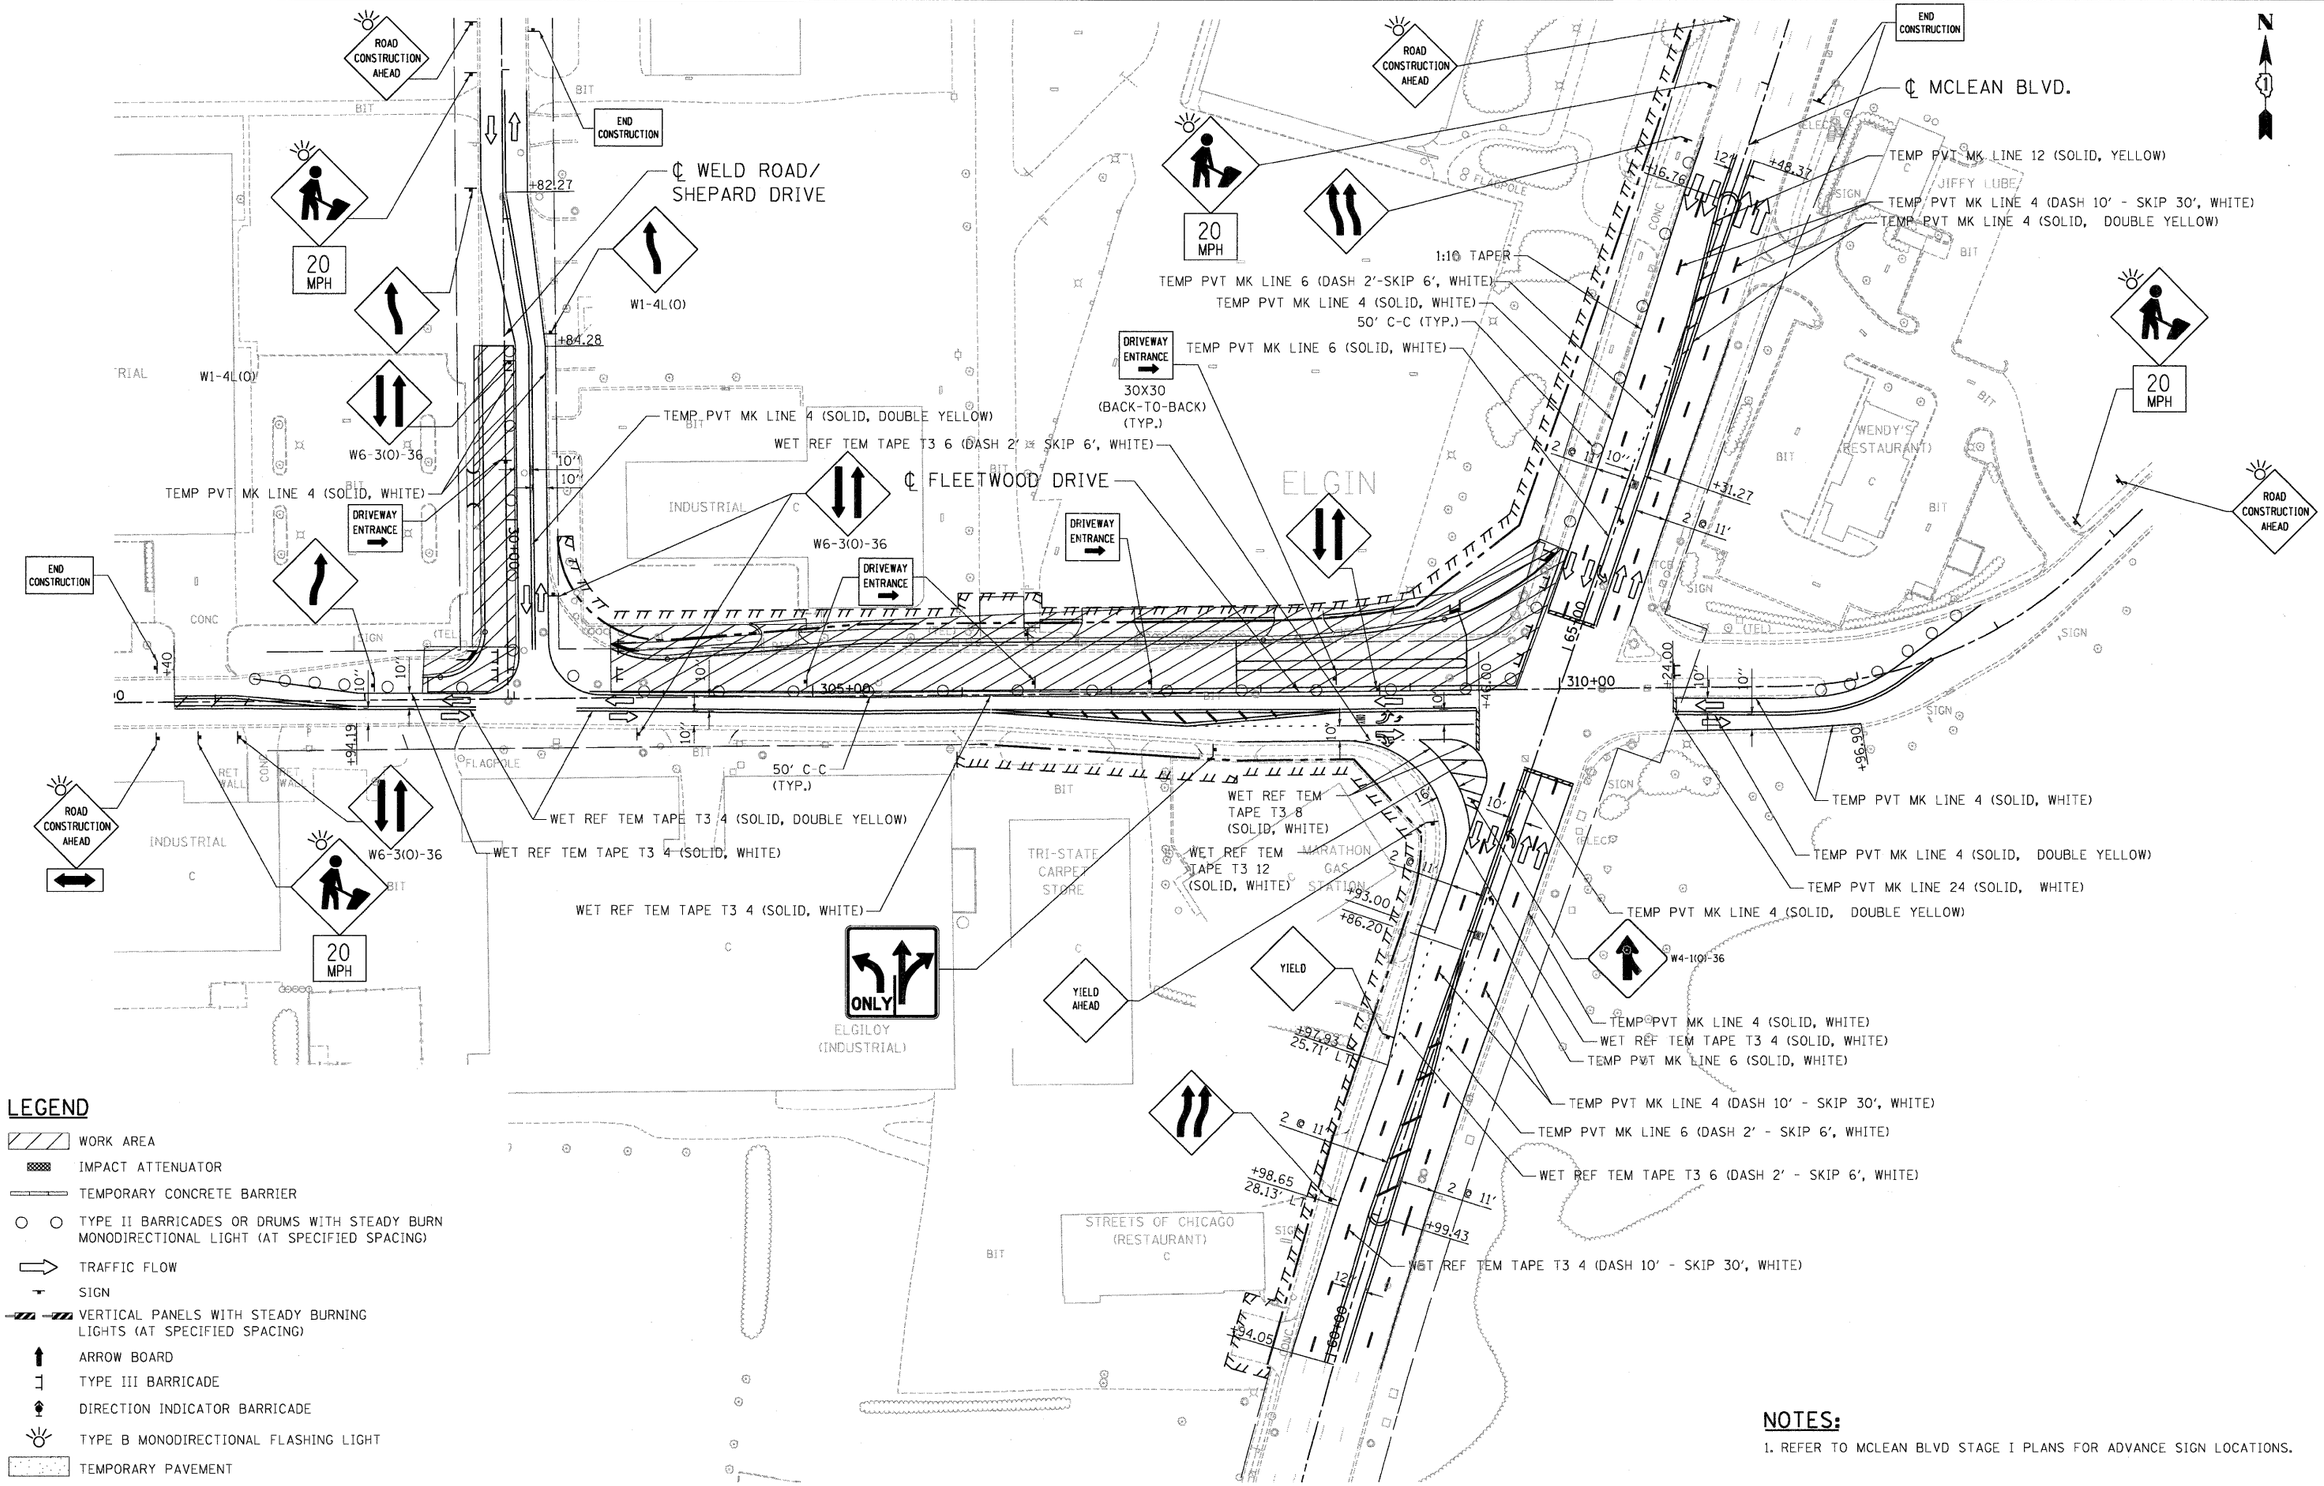

LEGEND

- WORK AREA
- IMPACT ATTENUATOR
- TEMPORARY CONCRETE BARRIER
- TYPE II BARRICADES OR DRUMS WITH STEADY BURN MONODIRECTIONAL LIGHT (AT SPECIFIED SPACING)
- TRAFFIC FLOW
- SIGN
- VERTICAL PANELS WITH STEADY BURNING LIGHTS (AT SPECIFIED SPACING)
- ARROW BOARD
- TYPE III BARRICADE
- DIRECTION INDICATOR BARRICADE
- TYPE B MONODIRECTIONAL FLASHING LIGHT
- TEMPORARY PAVEMENT

NOTES:

1. REFER TO MCLEAN BLVD STAGE I PLANS FOR ADVANCE SIGN LOCATIONS.

FILE NAME = $FILEL$	USER NAME = $USER$	DESIGNED - AMB	REVISED -	STATE OF ILLINOIS DEPARTMENT OF TRANSPORTATION FAP ROUTE 345 / US ROUTE 20	STAGING AND TRAFFIC CONTROL MCLEAN BOULEVARD AND SIDE STREETS STAGE I.3	F.A.P RTE.	SECTION	COUNTY	TOTAL SHEETS	SHEET NO.
		DRAWN - AMB	REVISED -			345	8R-HB-2-BY-1	KANE	434	108
TENG & ASSOCIATES, INC. ENGINEERS/ARCHITECTS/PLANNERS CHICAGO, ILLINOIS	PLOT SCALE = $SCALE$	CHECKED - PB	REVISED -			CONTRACT NO. 60K90				
	PLOT DATE = $DATE$	DATE - 05/18/11	REVISED -		SCALE: 1"=50' SHEET NO. OF SHEETS STA. 60+00.00 TO STA. 69+00.00	FED. ROAD DIST. NO.	ILLINOIS	FED. AID PROJECT		

\\DIGBK90 BORDER01.DGN, \\DIGBK90-STAGING4.DGN, \\DIGBK90-TOPO1_M.DGN, \\DIGBK90-LEGEND.DGN, \\DIGBK90-DESIGN.DGN, \\DIGBK90-SHT-STAGING03.DGN, \\DIGBK90-SHT-STAGING12.DGN, \\DIGBK90-SHT-STAGING13.DGN
5-12-2011, 16:09:00 HOYWARMZ \\FS-0044\VM\VAULT_D-TRANS_07\2202\21379-001\CIVIL\CAD\60K90\SHEET\DIGBK90-SHT-STAGING13.DGN