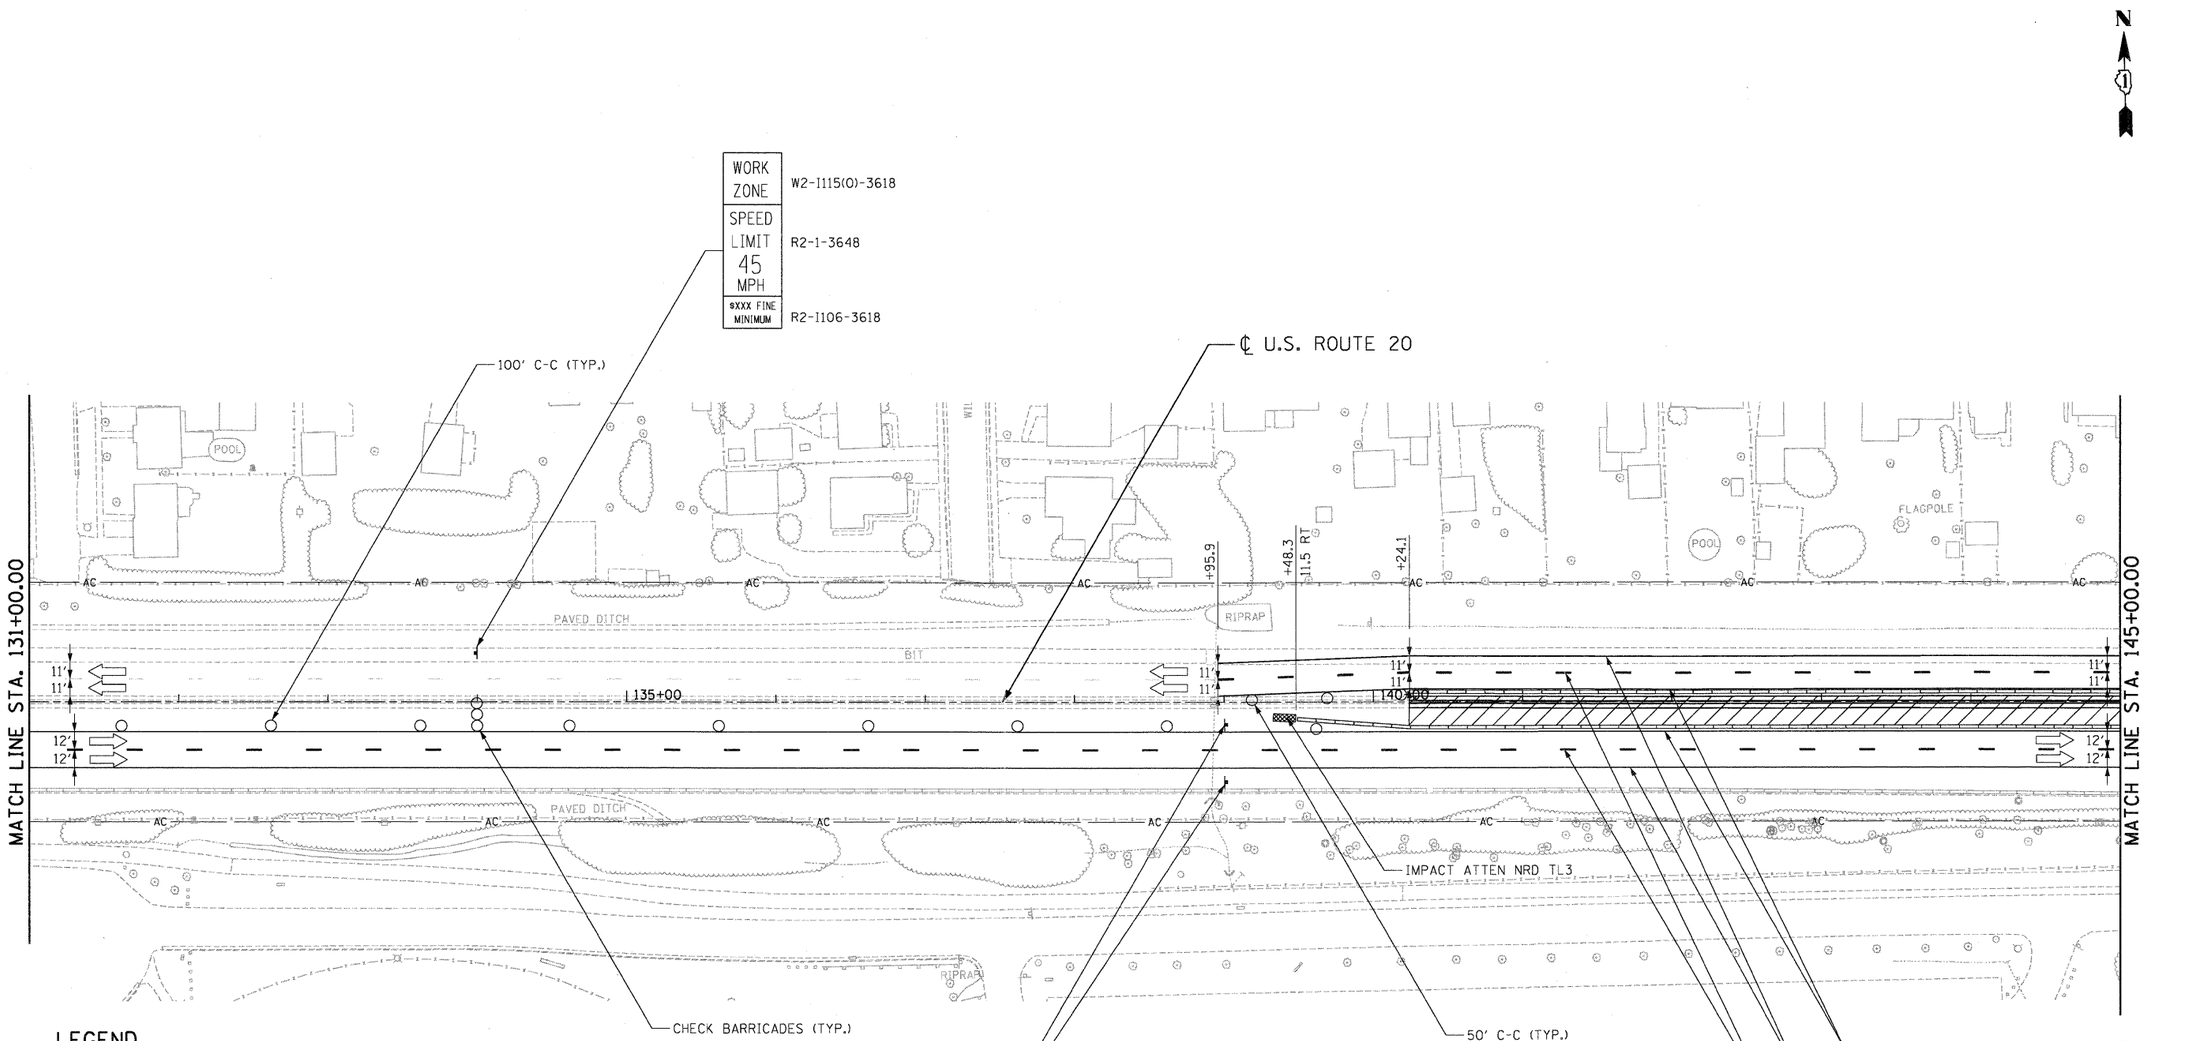

LEGEND

- WORK AREA
- IMPACT ATTENUATOR
- TEMPORARY CONCRETE BARRIER
- TYPE II BARRICADES OR DRUMS WITH STEADY BURN MONODIRECTIONAL LIGHT (AT SPECIFIED SPACING)
- TRAFFIC FLOW
- SIGN
- VERTICAL PANELS WITH STEADY BURNING LIGHTS (AT SPECIFIED SPACING)
- ARROW BOARD
- TYPE III BARRICADE
- DIRECTION INDICATOR BARRICADE
- TYPE B MONODIRECTIONAL FLASHING LIGHT
- TEMPORARY PAVEMENT, INTERSTATE

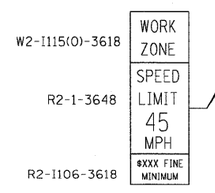

FILE NAME = $FILEL$	USER NAME = $USER$	DESIGNED - MM	REVISED -	STATE OF ILLINOIS DEPARTMENT OF TRANSPORTATION FAP ROUTE 345 / US ROUTE 20	STAGING AND TRAFFIC CONTROL U.S. ROUTE 20 STAGE II			F.A.P RTE.	SECTION	COUNTY	TOTAL SHEETS / SHEET NO.
		DRAWN - MM	REVISED -					345	8R-HB-2-BY-1	KANE	434 / 118
TENG & ASSOCIATES, INC. ENGINEERS/ARCHITECTS/PLANNERS CHICAGO, ILLINOIS	PLOT SCALE = $SCALE$	CHECKED - PB	REVISED -							CONTRACT NO. 60K90	
	PLOT DATE = $DATE$	DATE - 05/18/11	REVISED -		SCALE: 1"=50'	SHEET NO. OF SHEETS	STA. 131+00.00 TO STA. 145+00.00	FED. ROAD DIST. NO.	ILLINOIS	FED. AID PROJECT	

..\D168K90-BORDER01.DGN ..\DIMASTER-ALIENMNT.DGN ..\D168K90-LEGEND.DGN ..\D168K90-ROWD50.DGN ..\D168K90-STAGING02.DGN ..\D168K90-TOPOST2.DGN ..\D168K90-STAGINGU7.DGN
5/13/2011, 15:23:56 HAYWARMZ N:\S 6844\VARIAL\ITHNS 07\2282-2137-680\CIVIL\CAD\68K90\SHEET\D168K90 SHT STAGINGU7.DGN