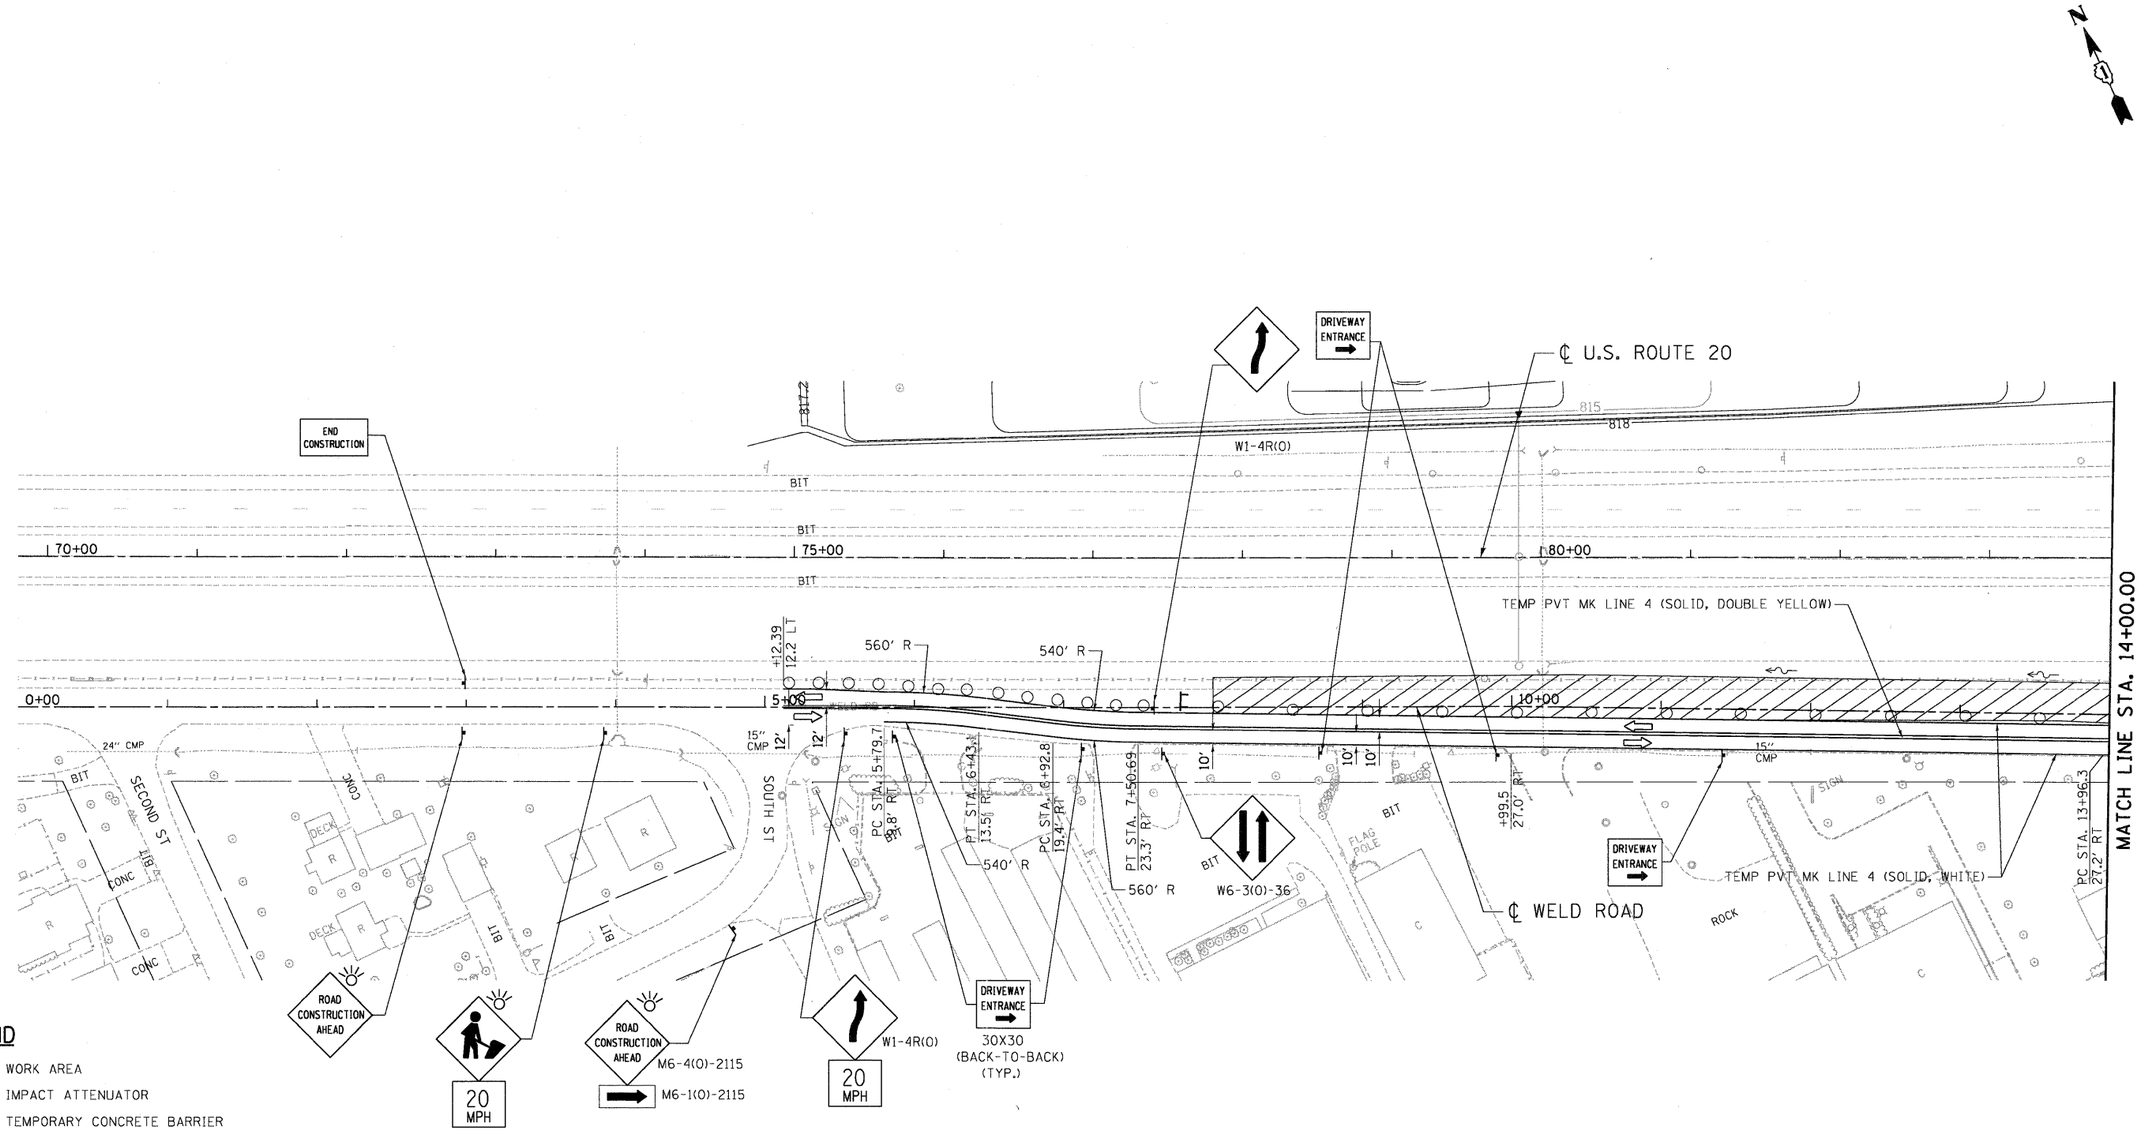

LEGEND

- WORK AREA
- IMPACT ATTENUATOR
- TEMPORARY CONCRETE BARRIER
- TYPE II BARRICADES OR DRUMS WITH STEADY BURN MONODIRECTIONAL LIGHT (AT SPECIFIED SPACING)
- TRAFFIC FLOW
- SIGN
- VERTICAL PANELS WITH STEADY BURNING LIGHTS (AT SPECIFIED SPACING)
- ARROW BOARD
- TYPE III BARRICADE
- DIRECTION INDICATOR BARRICADE
- TYPE B MONODIRECTIONAL FLASHING LIGHT
- TEMPORARY PAVEMENT

FILE NAME = $FILEL$	USER NAME = $USER$	DESIGNED - SA	REVISED -	STATE OF ILLINOIS DEPARTMENT OF TRANSPORTATION FAP ROUTE 345 / US ROUTE 20	STAGING AND TRAFFIC CONTROL WELD ROAD STAGE II.1	F.A.P RTE. 345	SECTION 8R-HB-2-BY-1	COUNTY KANE	TOTAL SHEETS 434	SHEET NO. 122
TENG & ASSOCIATES, INC. ENGINEERS/ARCHITECTS/PLANNERS CHICAGO, ILLINOIS	PLOT SCALE = $SCALE$	DRAWN - SA	REVISED -			CONTRACT NO. 60K90				
	PLOT DATE = $DATE$	CHECKED - PB	REVISED -		SCALE: 1"=50' SHEET NO. OF SHEETS STA. 00+00.00 TO STA. 14+00.00	FED. ROAD DIST. NO.	ILLINOIS	FED. AID PROJECT		
		DATE - 05/18/11	REVISED -							

..\D160K90-BORDER01.DGN, ..\DIMASTER-ALIGNMNT.DGN, ..\D160K90-LEGEND.DGN, ..\D160K90-ROW050.DGN, ..\D160K90-DESIGN.DGN, ..\D160K90-TOP02.W.DGN, ..\D160K90-SHT-STAGINGW03.DGN, ..\D160K90-SHT-STAGINGW02.DGN, ..\D160K90-STAGINGW1.DGN, ..\D160K90-SHT-STAGINGW04.DGN
5-12-2011, 16:10:35 HAYWARMZ \\FS-0044\AM\VAULT,D-TRANS.07\2202\21379-001\CIVIL\CAD\60K90\SHEET\D160K90-SHT-STAGINGW03.DGN