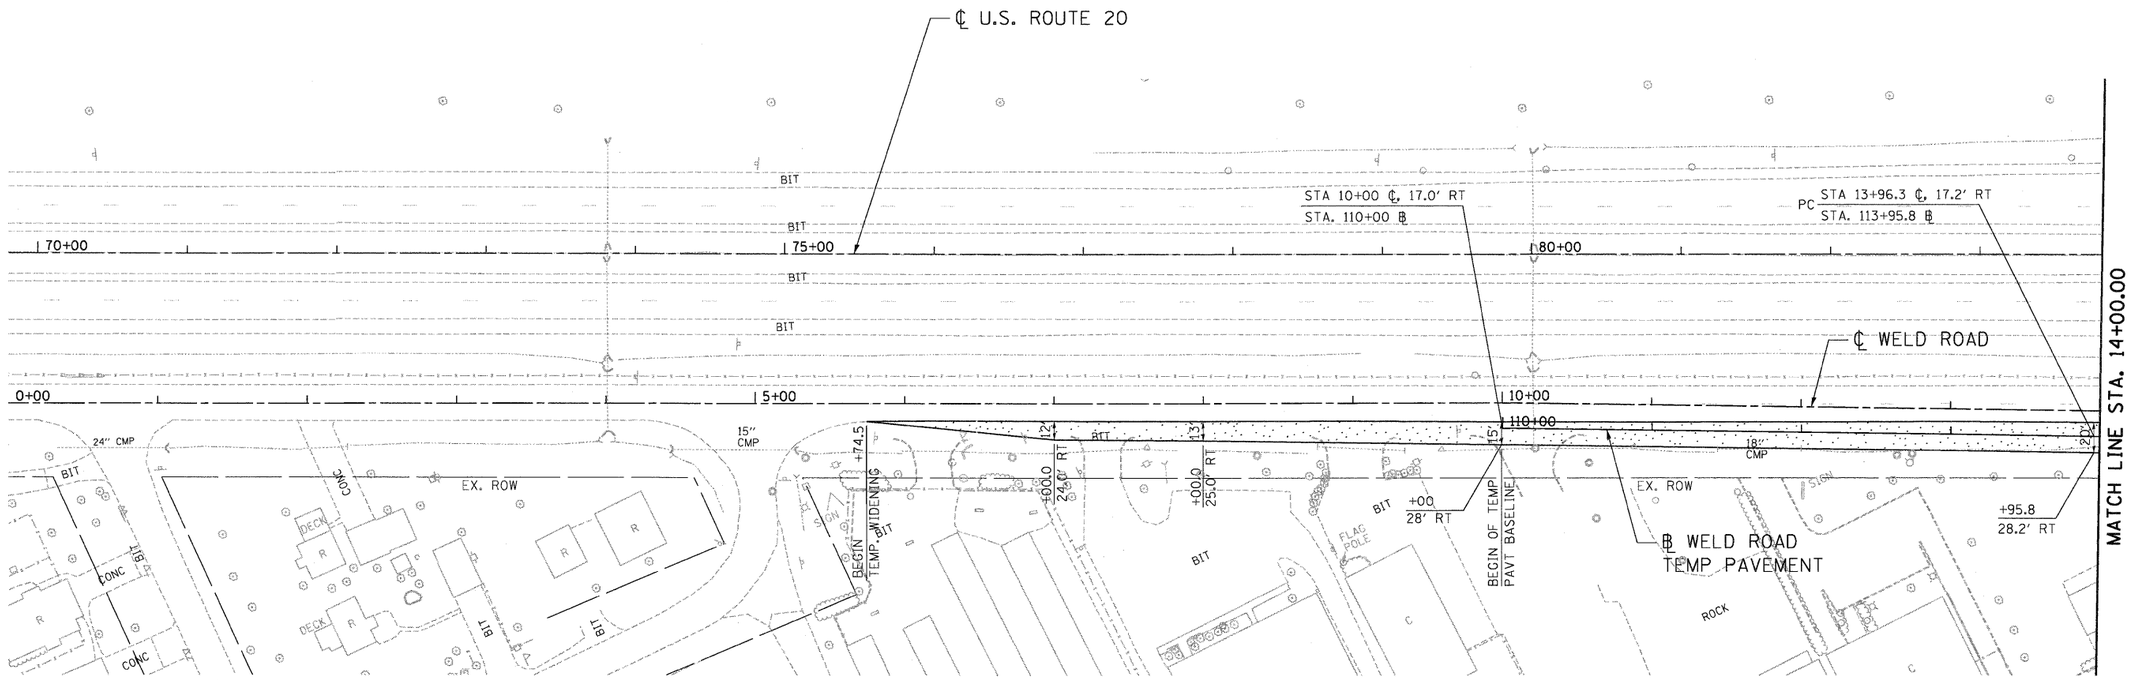

WELD RD.
TEMPORARY WIDENING

LEGEND

TEMPORARY PAVEMENT

FILE NAME = $FILEL$	USER NAME = $USER$	DESIGNED - MM	REVISED -	STATE OF ILLINOIS DEPARTMENT OF TRANSPORTATION FAP ROUTE 345 / US ROUTE 20	STAGING AND TRAFFIC CONTROL WELD ROAD TEMPORARY PAVEMENT DETAILS	F.A.P RTE.	SECTION	COUNTY	TOTAL SHEETS	SHEET NO.
		DRAWN - SA	REVISED -			345	8R-HB-2-BY-1	KANE	434	131
TENG & ASSOCIATES, INC. ENGINEERS/ARCHITECTS/PLANNERS CHICAGO, ILLINOIS	PLOT SCALE = $SCALE$	CHECKED - PB	REVISED -					CONTRACT NO. 60K90		
	PLOT DATE = $DATE$	DATE - 05/18/11	REVISED -		SCALE: 1"=50' SHEET NO. OF SHEETS STA. 00+00.00 TO STA. 14+00.00	FED. ROAD DIST. NO.	ILLINOIS	FED. AID PROJECT		

..\D160K90-BORDER01.DGN,..\D1MASTER-ALIGNMNT.DGN,..\D160K90-STAGINGTP.DGN,..\D160K90-ROW250.DGN,..\D160K90-TOPDE.DGN
5-12-2011,16:11:46 HAYWARNZ \\FS-0044\VM\VAULT_D-TRANS_07\2202\21379-00\CIVIL\CAD\60K90\SHEET\D160K90-SHT STAGINGTT.DGN