LEGEND

- TREE TRUNK PROTECTION
- TEMPORARY EROSION CONTROL SEEDING AND EROSION CONTROL BLANKET
- INLET FILTER
- DRAINAGE OUTLET
- TEMPORARY DITCH CHECK
- PERIMETER EROSION BARRIER

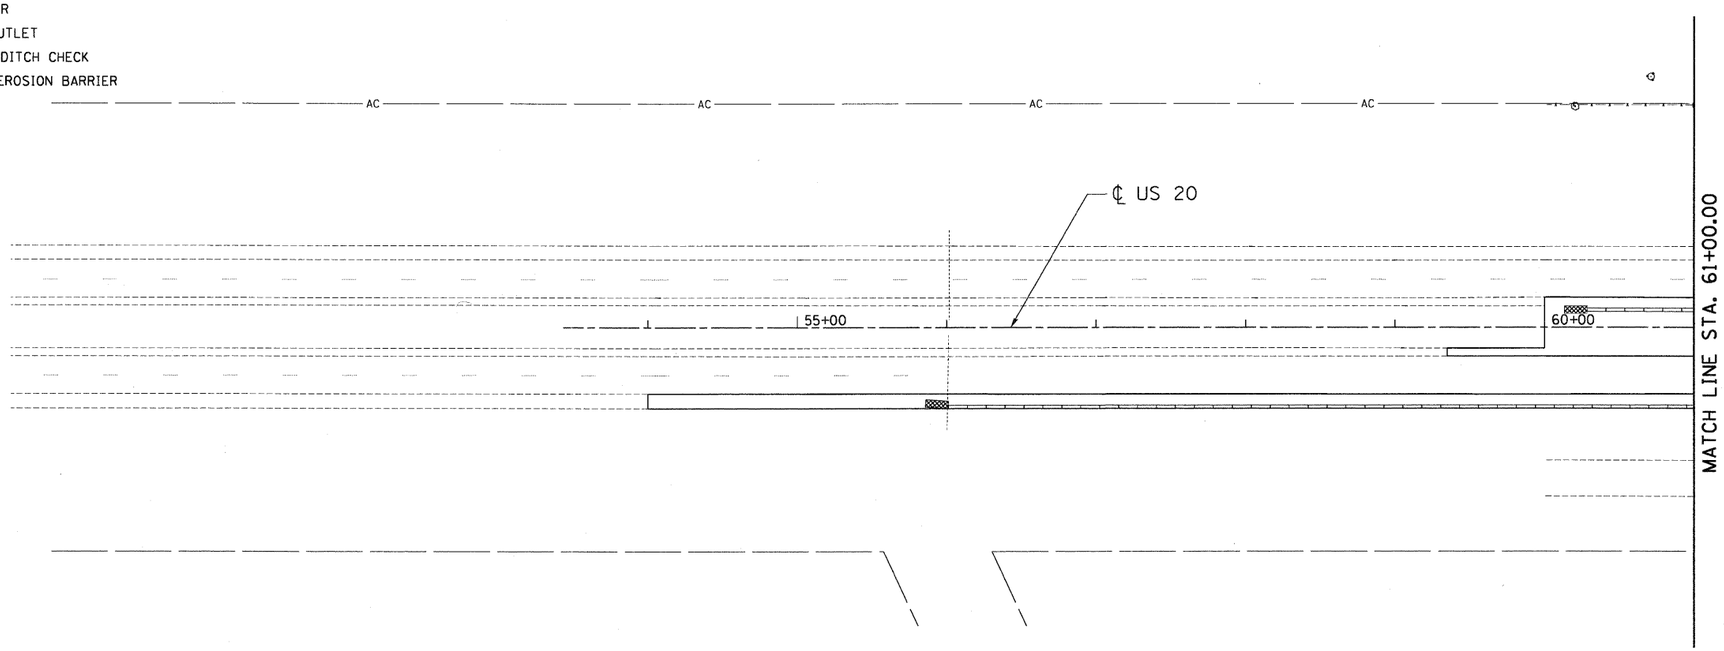

..\D16K90-BORDER01.DGN ..\DIMASTER ALIGNMNT.DGN ..\D16K90-ROW050.DGN ..\D16K90 DESIGN.DGN ..\D16K90 TOPOF.DGN ..\D16K90 EROS.DGN ..\D16K90-LEGEND.DGN
5-12-2011, 16:12:07 HAYWARHZ \\VS-0044\VAM\VAULT\D-TRANS.07\2202\21379-001\CIVIL\CAD\G60K90\SHEET\D16K90-SHT-EROS001.DGN

FILE NAME = $FILE$	USER NAME = $USER$	DESIGNED - SH	REVISED -
		DRAWN - SH, FS	REVISED -
TENG & ASSOCIATES, INC. ENGINEERS/ARCHITECTS/PLANNERS CHICAGO, ILLINOIS	PLOT SCALE = $SCALE$	CHECKED - TL	REVISED -
	PLOT DATE = $DATE$	DATE - 05/18/11	REVISED -

STATE OF ILLINOIS
DEPARTMENT OF TRANSPORTATION
FAP ROUTE 345 / US ROUTE 20

EROSION CONTROL PLAN
U.S. ROUTE 20

SCALE: 1"=50' | SHEET NO. OF SHEETS | STA. 56+50.00 TO STA. 61+00.00

F.A.P RTE.	SECTION	COUNTY	TOTAL SHEETS	SHEET NO.
345	8R-HB-2-BY-1	KANE	434	133
		CONTRACT NO. 60K90		
FED. ROAD DIST. NO.	ILLINOIS	FED. AID PROJECT		