LEGEND

- TREE TRUNK PROTECTION
- TEMPORARY EROSION CONTROL SEEDING AND EROSION CONTROL BLANKET
- INLET FILTER
- DRAINAGE OUTLET
- TEMPORARY DITCH CHECK
- PERIMETER EROSION BARRIER

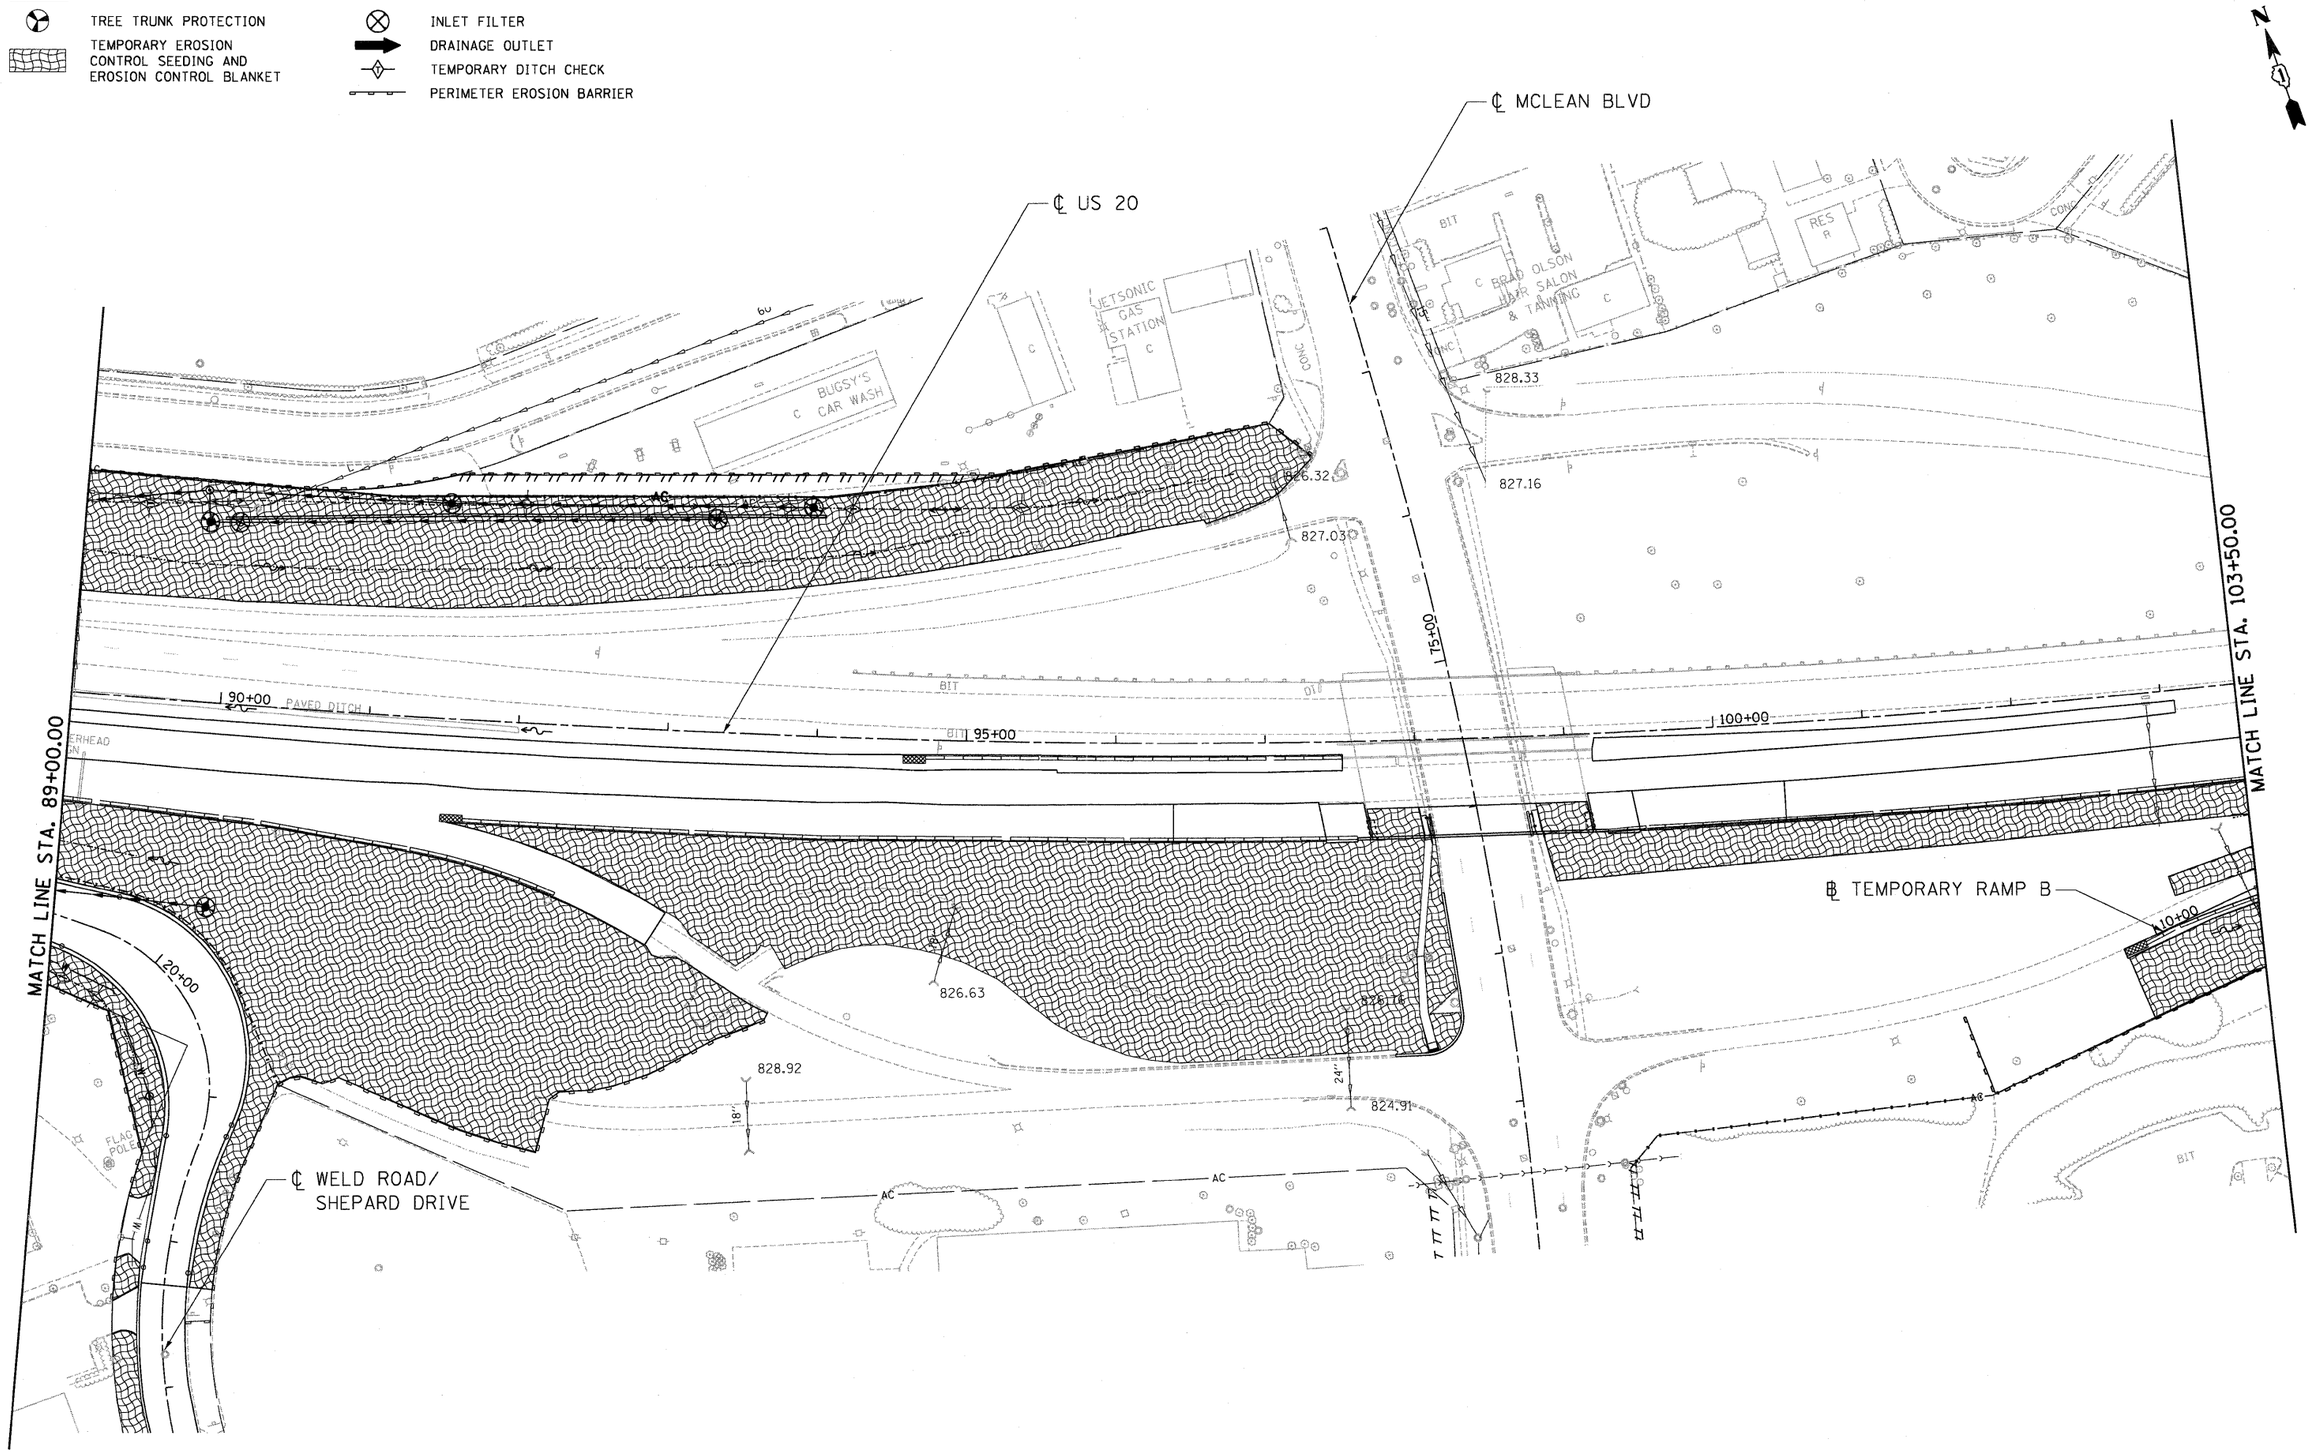

FILE NAME = $FILEL$	USER NAME = $USER$	DESIGNED - SH	REVISED -	
		DRAWN - SH, FS	REVISED -	
TENG & ASSOCIATES, INC. ENGINEERS/ARCHITECTS/PLANNERS CHICAGO, ILLINOIS	PLOT SCALE = $SCALE$	CHECKED - TL	REVISED -	
	PLOT DATE = $DATE$	DATE - 05/18/11	REVISED -	

STATE OF ILLINOIS
DEPARTMENT OF TRANSPORTATION
FAP ROUTE 345 / US ROUTE 20

EROSION CONTROL PLAN
U.S. ROUTE 20

SCALE: 1"=50' | SHEET NO. OF SHEETS | STA. 89+00.00 TO STA. 103+50.00

F.A.P RTE.	SECTION	COUNTY	TOTAL SHEETS	SHEET NO.
345	8R-HB-2-BY-1	KANE	434	135
		CONTRACT NO. 60K90		
FED. ROAD DIST. NO.	ILLINOIS	FED. AID PROJECT		

..\D160K90 BORDER01.DGN ..\DIMASTER-ALIGNMNT.DGN ..\D160K90-LEGEND.DGN ..\D160K90-ROW250.DGN ..\D160K90-EROS.DGN ..\D160K90-TOPSF.DGN ..\D160K90 SHT-EROS03.DGN
5-12-2011, 16:12:32 HAYWARMZ \\FS-0044\VAMVAULT\D TRANS_07\2202\21379-00I\CIVIL\CAD\60K90\SHEET\D160K90 SHT-EROS03.DGN