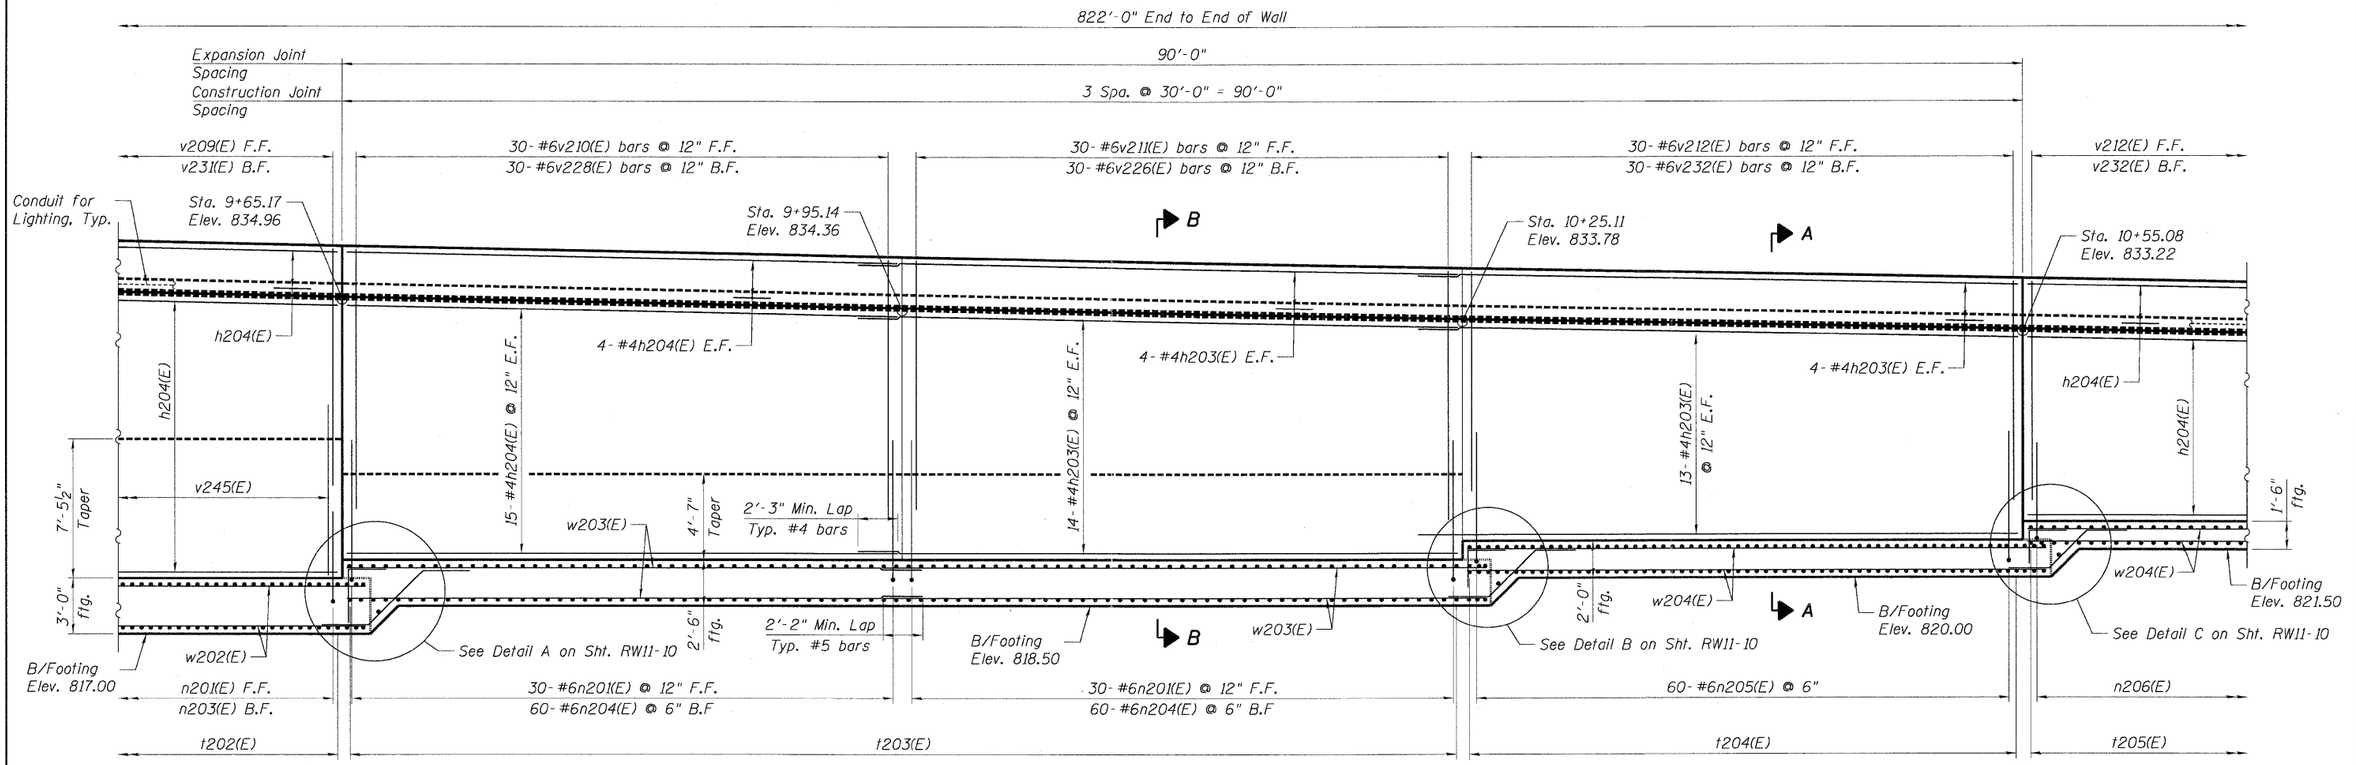

ELEVATION

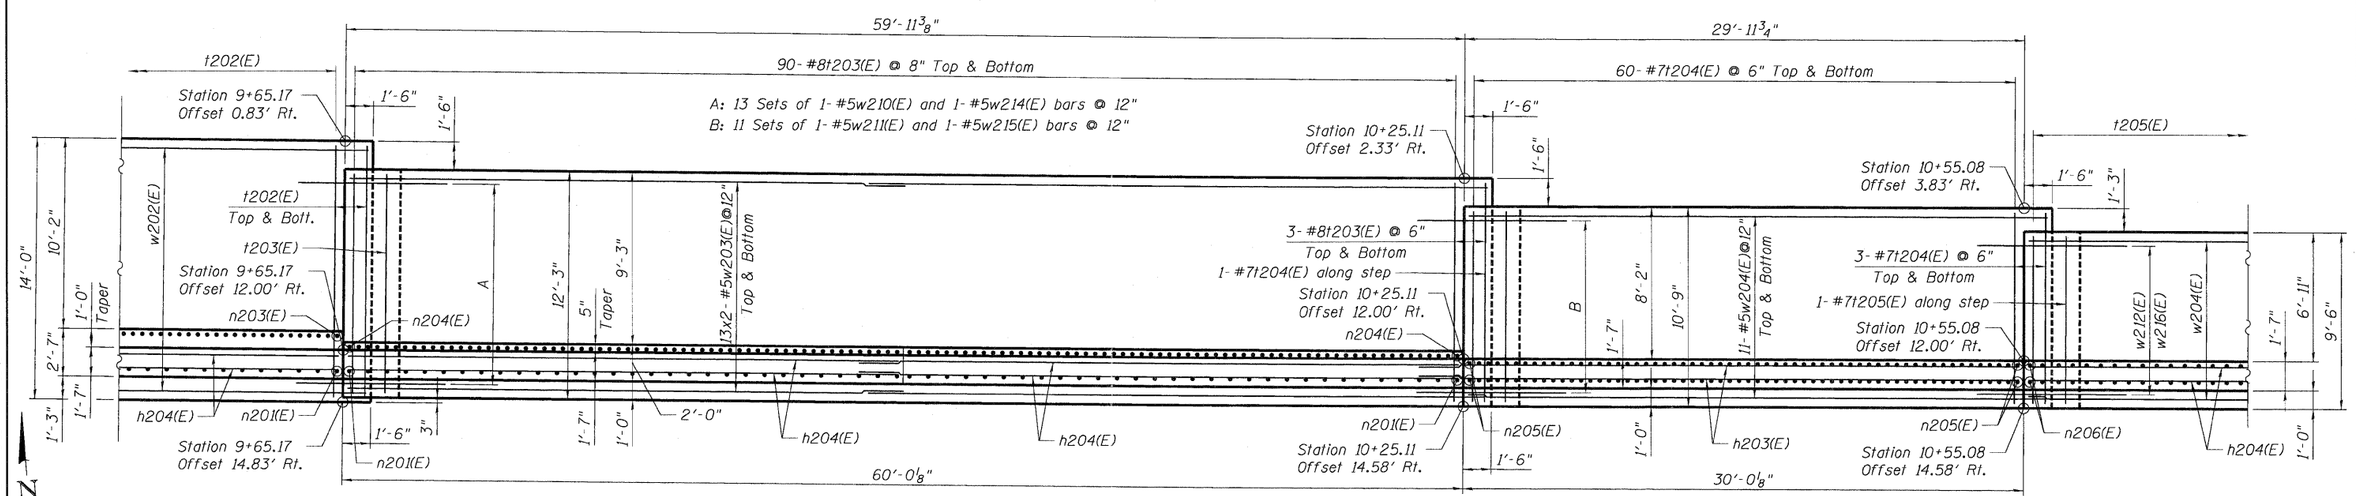

PLAN

Note:

See Sht. RW11-11 for notes.

...\045W011-60K90-005-RETWALL.DGN ... \VALIS\NUM_60K90_001_BORDER.DGN
5-13-2011, 15:27:29 HAYWARM2 \\FS1\60044\HAY\VAULT\DITRANS_07\2282\21379-001\STRUCT\CAD\60K90\045W011\SHEET\045W011-60K90-005-RETWALL_SHT.DGN

FILE NAME = $FILE1$	USER NAME = $USER$	DESIGNED - MDB	REVISED -
		DRAWN - MDB	REVISED -
TENG TENG & ASSOCIATES, INC. ENGINEERS/ARCHITECTS/PLANNERS CHICAGO, ILLINOIS	PLOT SCALE = $SCALE$	CHECKED - PK	REVISED -
	PLOT DATE = $DATE$	DATE - 05/18/11	REVISED -

STATE OF ILLINOIS
DEPARTMENT OF TRANSPORTATION
US 20 OVER MCLEAN BOULEVARD

WALL PLAN AND ELEVATION
5 OF 9

SCALE: | SHEET NO. RW11-7 OF RW11-18 | STA. 5+99.65 TO STA. 14+20.74

F.A.P. RTE.	SECTION	COUNTY	TOTAL SHEETS	SHEET NO.
345	8R-HB-2-BY-1	KANE	434	287
	SN 045-W011	CONTRACT NO. 60K90		
FED. ROAD DIST. NO. 7	ILLINOIS	FED. AID PROJECT		