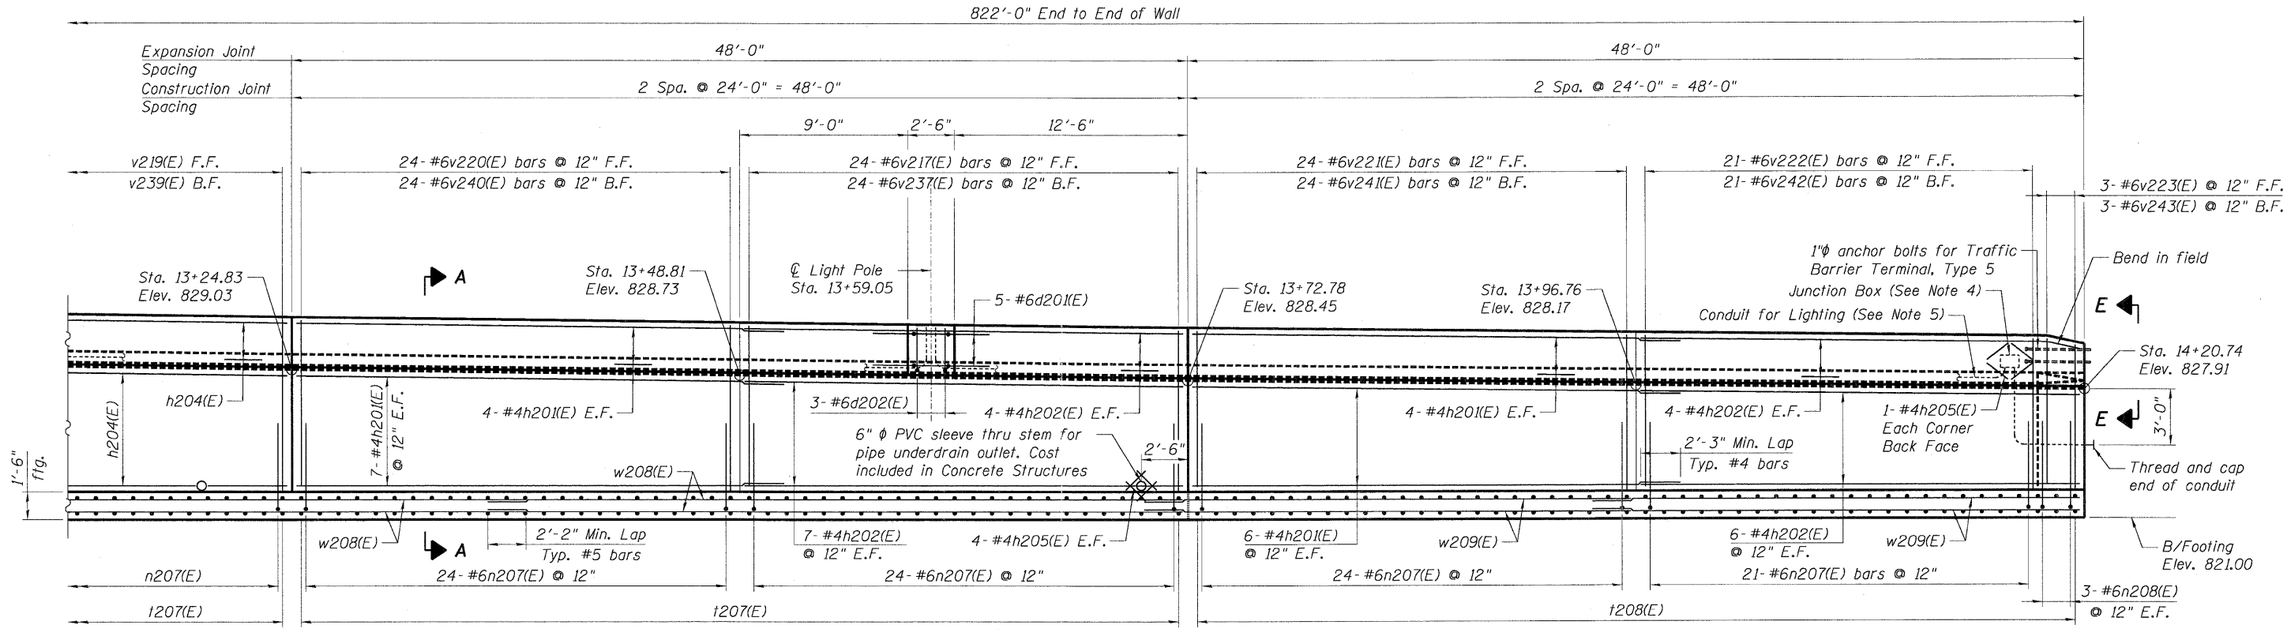

ELEVATION

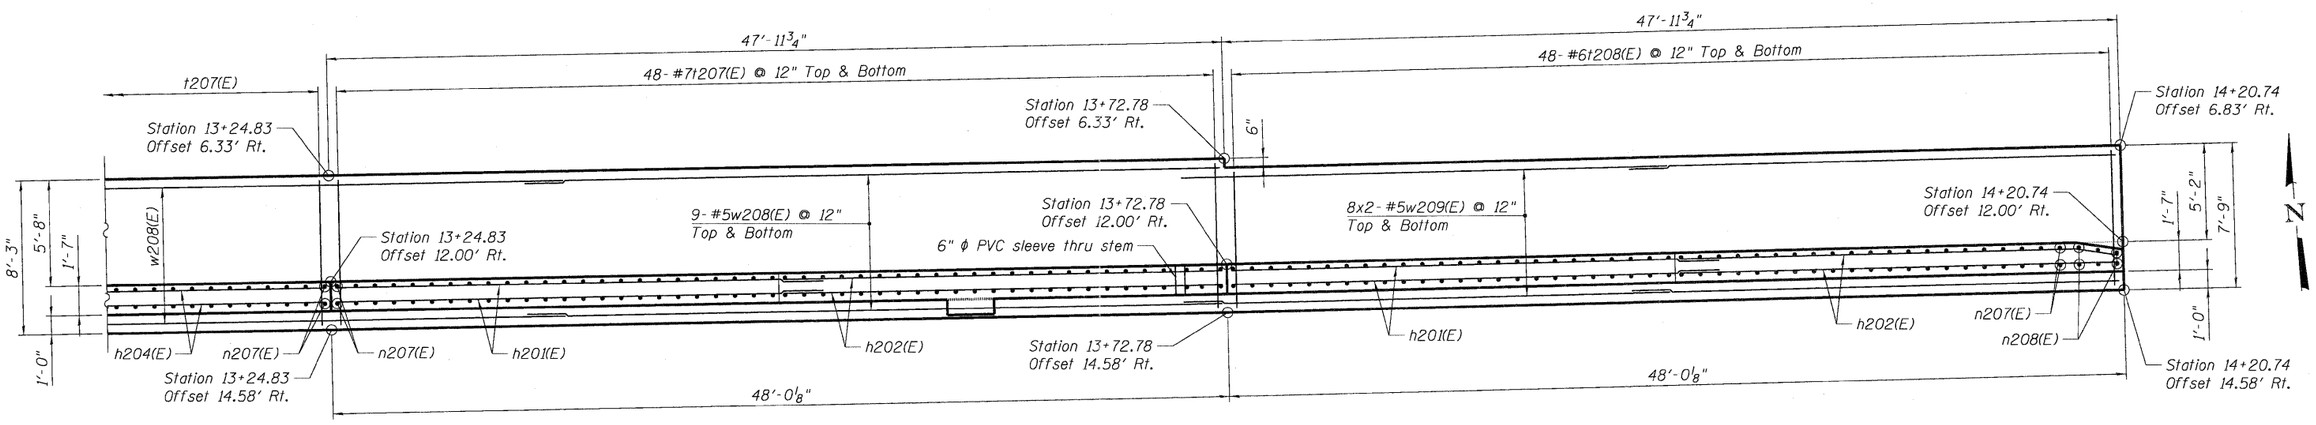

PLAN

Notes:

1. Work this sheet with Shts. RW11-3 thru RW11-10 and RW11-12 thru RW11-13.
2. Bars indicated thus 10x2-#5 etc. indicates 10 lines of bars with 2 lengths per line.
3. B.F. = Back Face
   F.F. = Front Face
   E.F. = Each Face
4. Refer to Lighting Plans for junction box pay item.
5. Cost of anchor bolts for Type 5 Traffic Barrier Terminal connection, 2"ϕ PVC Conduit for lighting, and anchor rods for light pole connection included in Concrete Structures.

FILE NAME = $FILEL$	USER NAME = $USER$	DESIGNED - MDB	REVISED -	STATE OF ILLINOIS DEPARTMENT OF TRANSPORTATION US 20 OVER MCLEAN BOULEVARD	WALL PLAN AND ELEVATION 9 OF 9	F.A.P. RTE.	SECTION	COUNTY	TOTAL SHEETS	SHEET NO.
		DRAWN - MDB	REVISED -			345	8R-HB-2-BY-1	KANE	434	291
TENG & ASSOCIATES, INC. ENGINEERS/ARCHITECTS/PLANNERS CHICAGO, ILLINOIS	PLOT SCALE = $SCALE$	CHECKED - PK	REVISED -			SN 045-W011		CONTRACT NO. 60K90		
	PLOT DATE = $DATE$	DATE - 05/18/11	REVISED -		SCALE: SHEET NO. RW11-11 OF RW11-18 STA. 5+99.65 TO STA. 14+20.74	FED. ROAD DIST. NO. 7	ILLINOIS	FED. AID PROJECT		

..\045W011-60K90-009-RETWALL.DGN ..\ALL_SNUM-60K90-001-BORDER.DGN
5/13/2011 15:29:39 HATWRMZ \\FS-0044\IMA\PWL\D-THMS 07\22022\21379-001\STRUC\CAD\60K90\045W011\SHEET\045W011-60K90-009-RETWALL.SHT.DGN