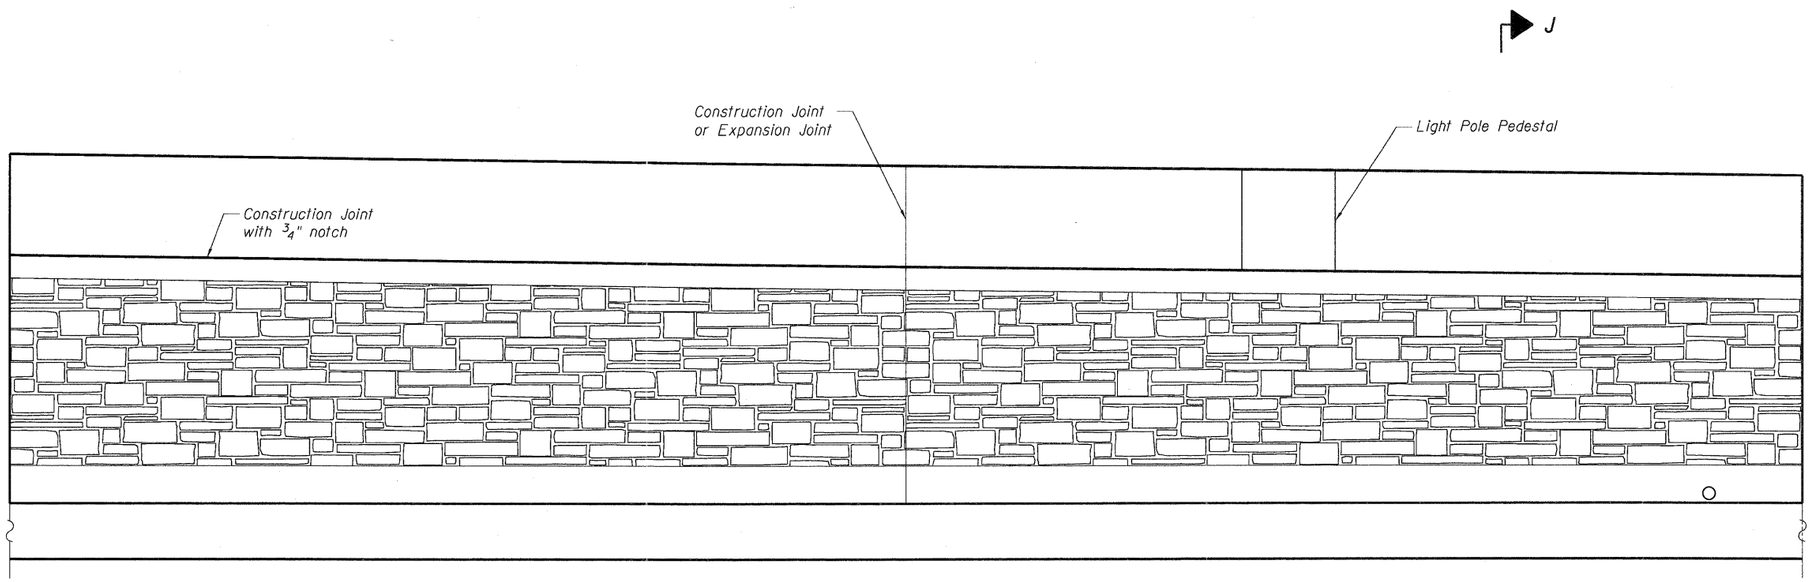

TYPICAL WALL ELEVATION - SHOWING FORM LINER

(Pattern: Small Random Ashlar)

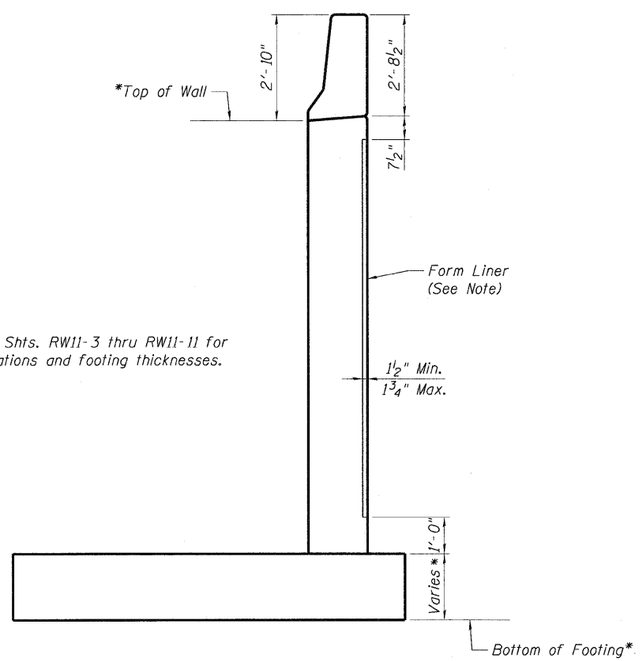

* See Shts. RW11-3 thru RW11-11 for elevations and footing thicknesses.

SECTION J-J

Note:

The Form Liner pattern shall be Small Random Ashlar manufactured by Milestones Incorporated (235 Monroe Street, Hudson, Wisconsin 54016; Ph. 715/381-9660), or approved equal. The Form Liner shall be designed to hide liner shape and pattern repeat. The pattern relief shall be 1 1/2" minimum to 1 3/4" maximum.

FILE NAME = $FILEL$	USER NAME = $USER$	DESIGNED - MDB	REVISED -	STATE OF ILLINOIS DEPARTMENT OF TRANSPORTATION US 20 OVER MCLEAN BOULEVARD	FORM LINER DETAILS			F.A.P. RTE.	SECTION	COUNTY	TOTAL SHEETS / SHEET NO.
		DRAWN - MDB	REVISED -					345	8R-HB-2-BY-1	KANE	434 / 294
TENG & ASSOCIATES, INC. ENGINEERS/ARCHITECTS/PLANNERS CHICAGO, ILLINOIS	PLOT SCALE = $SCALE$	CHECKED - PK	REVISED -					SN 045-W011		CONTRACT NO. 60K90	
	PLOT DATE = $DATE$	DATE - 05/18/11	REVISED -		SCALE:	SHEET NO. RW11-14 OF RW11-18	STA. 5+99.65 TO STA. 14+20.74	FED. ROAD DIST. NO. 7	ILLINOIS	FED. AID PROJECT	

..\045W011-60K90-011-RETWALL.DGN ..\ALLSNUM-60K90-001:BORDERJDGN ..\045W011-60K90-011-RETWALL.DGN ..\045W011-60K90-011-RETWALL.DGN ..\045W011-60K90-011-RETWALL.DGN ..\045W011-60K90-012-RE WALL_SHT.DGN
5/13/2011 15:29:36 HAYWARNZ \\FS-6044\HWY\VAULT\D-TRANS.B\22822\2179-001\STRUCTURE\60K90\045W011\SHEET\045W011-60K90-012-RE WALL_SHT.DGN