FINAL SURVEY	NOTE BOOK	NO.
SURVEYED	AREAS	AREAS CHECKED
PLOTTED	TEMPLATE	
BY		DATE

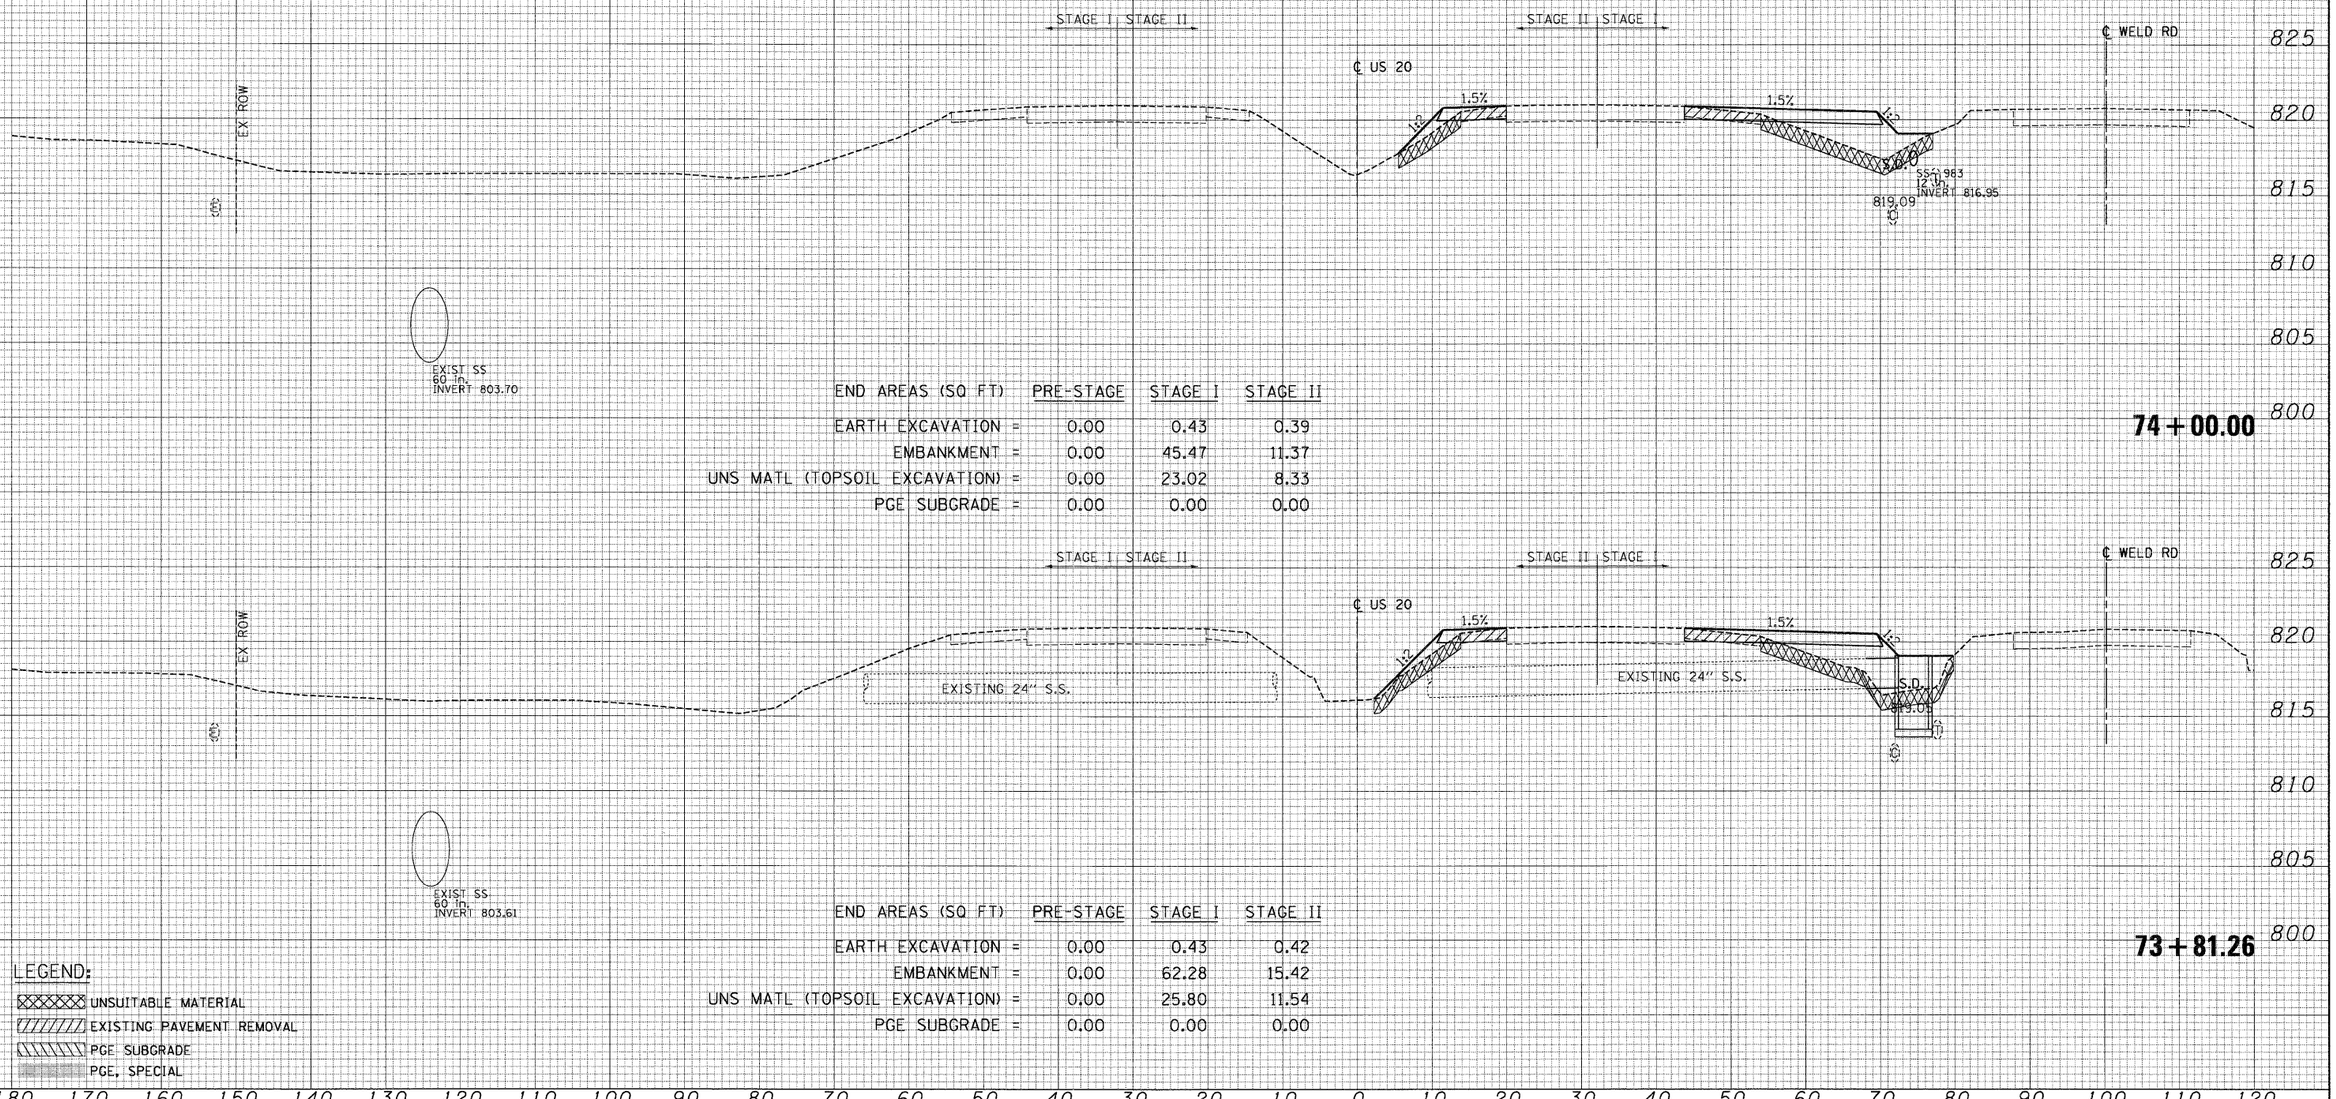

END AREAS (SQ FT)	PRE-STAGE	STAGE I	STAGE II
EARTH EXCAVATION =	0.00	0.43	0.39
EMBANKMENT =	0.00	45.47	11.37
UNS MATL (TOPSOIL EXCAVATION) =	0.00	23.02	8.33
PGE SUBGRADE =	0.00	0.00	0.00

74+00.00

END AREAS (SQ FT)	PRE-STAGE	STAGE I	STAGE II
EARTH EXCAVATION =	0.00	0.43	0.42
EMBANKMENT =	0.00	62.28	15.42
UNS MATL (TOPSOIL EXCAVATION) =	0.00	25.80	11.54
PGE SUBGRADE =	0.00	0.00	0.00

73+81.26

LEGEND:

- UNSUITABLE MATERIAL
- EXISTING PAVEMENT REMOVAL
- PGE SUBGRADE
- PGE, SPECIAL

ORIGINAL SURVEY	NOTE BOOK	NO.
SURVEYED	AREAS	AREAS CHECKED
PLOTTED	TEMPLATE	
BY		DATE

FILE NAME = $FILEL$	USER NAME = $USERS$	DESIGNED - BRH	REVISED -
		DRAWN - MRK	REVISED -
	PLOT SCALE = $SCALES$	CHECKED - DDH	REVISED -
	PLOT DATE = $DATES$	DATE - 05/18/11	REVISED -

STATE OF ILLINOIS
DEPARTMENT OF TRANSPORTATION

U.S. ROUTE 20 CROSS SECTIONS

SCALE: HORIZ. 1"=10' VERT. 1"=5' STA. 73+81.26 TO STA. 74+00.00

F.A. RTE.	SECTION	COUNTY	TOTAL SHEETS	SHEET NO.
345	8R-HB-2-BY-1	KANE	434	327
		CONTRACT NO. 60K90		
	ILLINOIS FED. AID PROJECT			