ROUTE	SECTION	COUNTY	TOTAL SHEETS	SHEET NUMBER
FAP 342	2011-026-I	COOK & LAKE	71	42

CONTRACT NO. 60P26

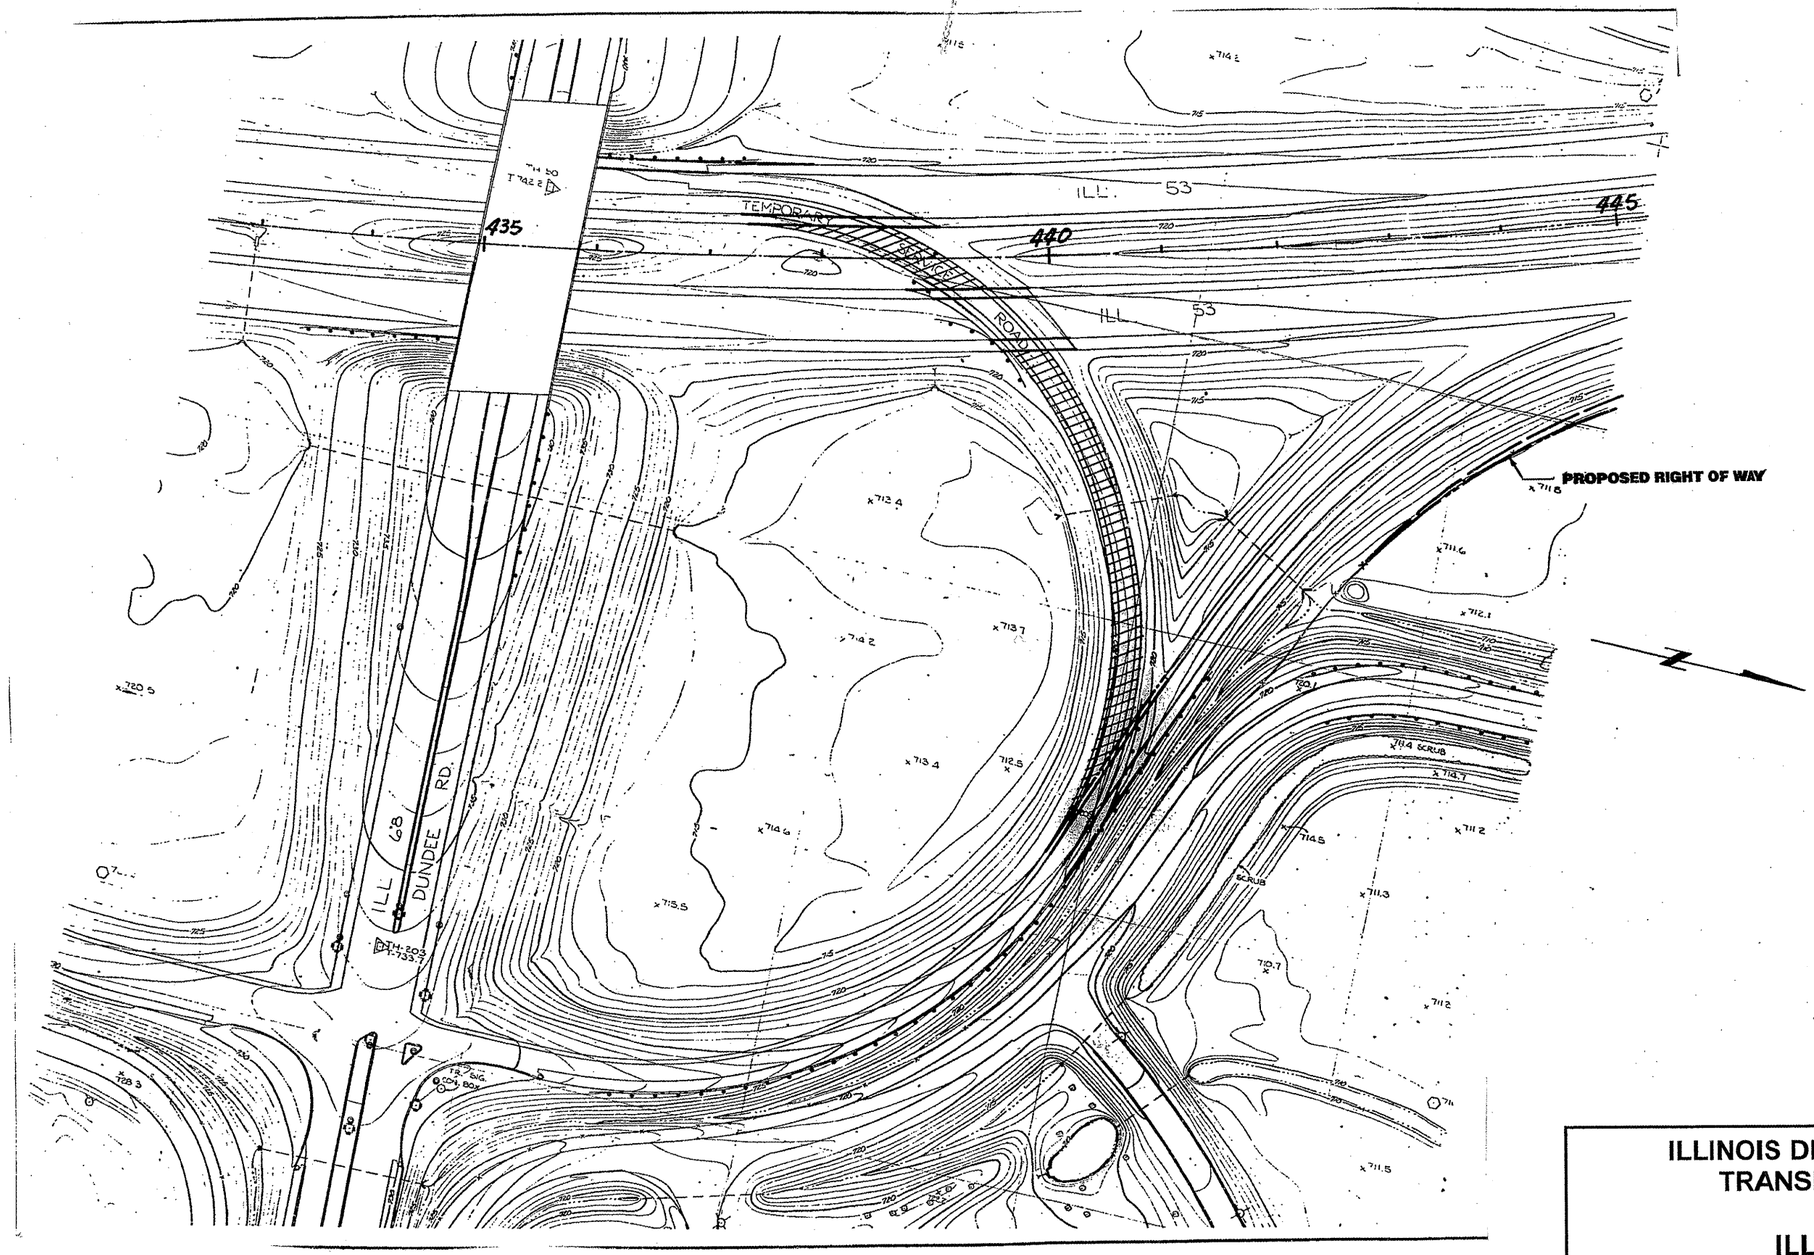

ILLINOIS DEPARTMENT OF TRANSPORTATION

ILL RTE 53
EXISTING PLANS
SHEET 1 OF 19