F.A.U. RTE.	SECTION	COUNTY	TOTAL SHEETS	SHEET NO.
0085	00-00246-02-FP	MCHENRY	292	069
STA.		TO STA.		
FED. ROAD DIST. NO. 1	ILLINOIS	FED. AID PROJECT		

CONTRACT NO: 63522

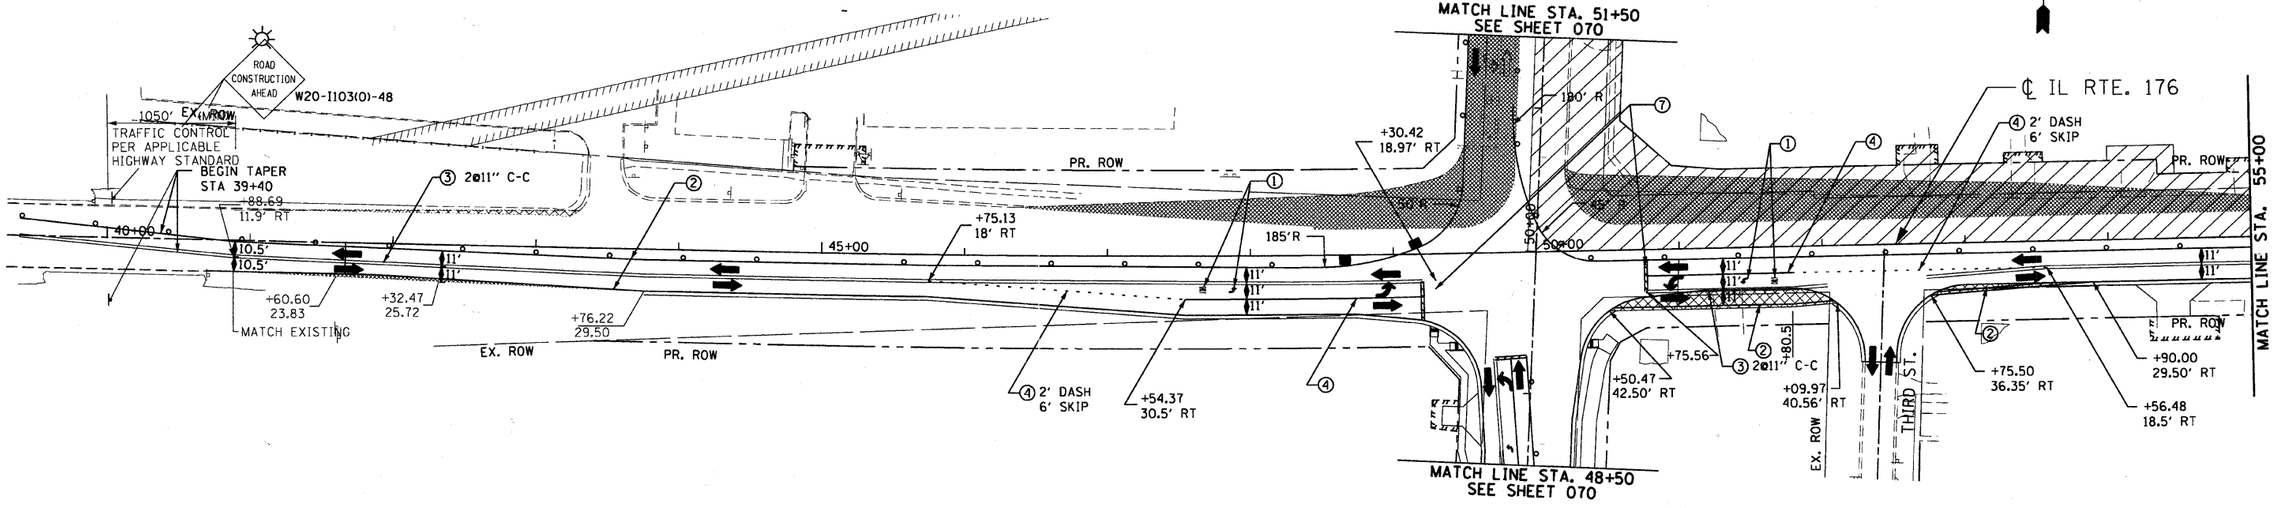

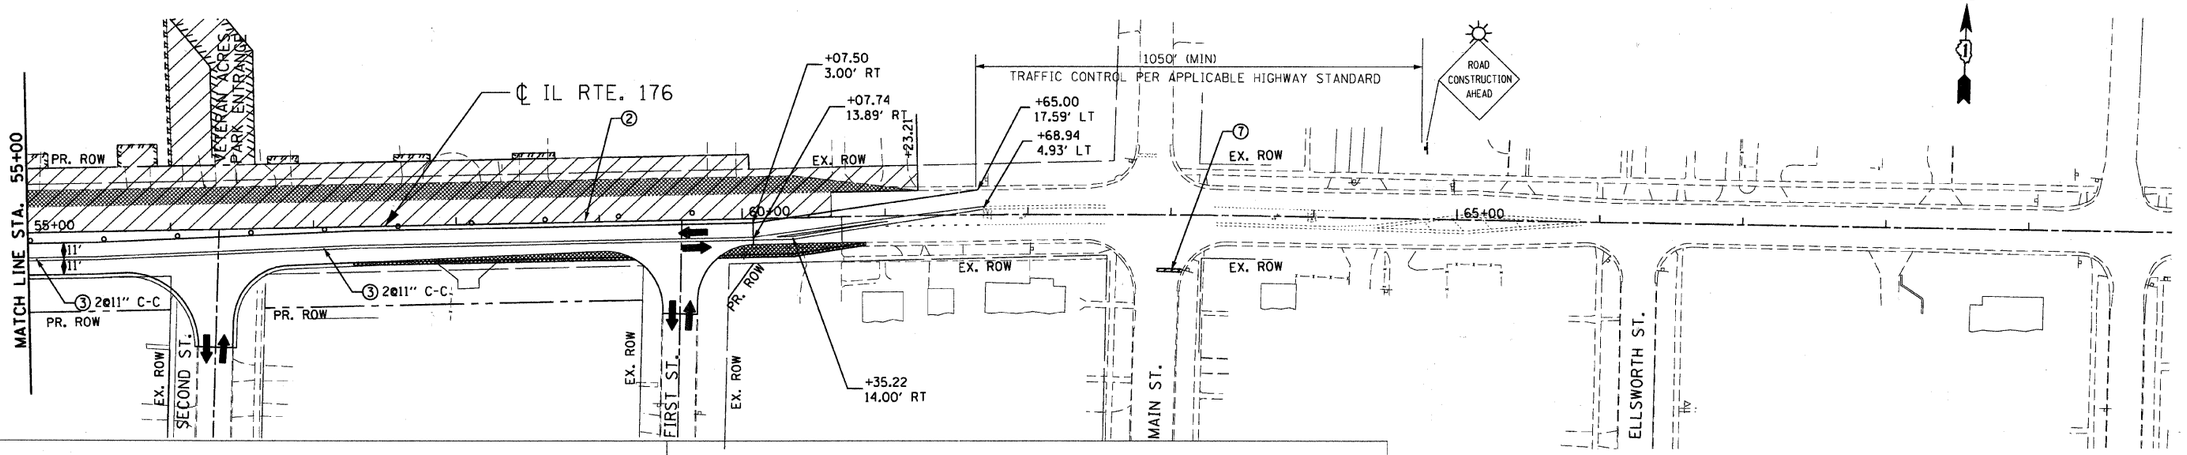

LEGEND

- WORK AREA
- TEMPORARY PAVEMENT
- TEMPORARY PAVEMENT FROM PREVIOUS STAGE
- BARRICADE, TYPE III, W/ TY A FLASHER
- PREVIOUS TRAFFIC PATTERN
- PR TRAFFIC PATTERN
- SIGN
- VERTICAL PANEL W/ STEADY BURNING LIGHT
- DRUMS WITH STEADY BURNING LIGHT @ 50' C-C
- TYPE B MONODIRECTIONAL FLASHING LIGHT

PAVEMENT MARKING LEGEND

1. TEMPORARY PAVEMENT MARKING LETTERS AND SYMBOLS
2. TEMPORARY PAVEMENT MARKING -LINE 4 inch (WHITE)
3. TEMPORARY PAVEMENT MARKING -LINE 4 inch (YELLOW)
4. TEMPORARY PAVEMENT MARKING -LINE 6 inch (WHITE)
5. TEMPORARY PAVEMENT MARKING -LINE 8 inch (YELLOW)
6. TEMPORARY PAVEMENT MARKING -LINE 12 inch (YELLOW)
7. TEMPORARY PAVEMENT MARKING -LINE 24 inch (WHITE)

NOTE:
SIDE ROAD AND INTERSECTION TRAFFIC CONTROL PER DISTRICT ONE DETAIL TC-10

REVISIONS	
NAME	DATE

MCHENRY COUNTY DIVISION OF TRANSPORTATION
WALKUP ROAD F.A.U. 0085

MOT & STAGE 2 CONSTRUCTION ILLINOIS ROUTE 176 STA 40+00 TO STA 70+00

SCALE: 1" = 50'
DRAWN BY: CC
DATE: 06/10/11
CHECKED BY: KA

TENG
TENG & ASSOCIATES, INC.
ENGINEERS&ARCHITECTS&PLANNERS
205 N. MICHIGAN AVE. CHICAGO, IL 60601
TELEPHONE: 312-616-0606

...\AL02A002.DGN, ...\PL02A002.DGN, ...\RW02A000.DGN, ...\RW02A002.DGN, ...\MT02A002.DGN, ...\RW02A002.DGN, ...\MT02A002.DGN, ...\XR02A000.DGN, ...\MT02A002.DGN, ...\XR02A000.DGN, ...\MT02A007.DGN, ...\MT02A007.DGN
USER:CCOLLINS DESIGNED - KAM
DRAWN - CC
CHECKED - KA
1 2 