F.A.U. RTE.	SECTION	COUNTY	TOTAL SHEETS	SHEET NO.
0085	00-00246-02-FP	MCHENRY	292	082
STA.		TO STA.		
FED. ROAD DIST. NO. 1	ILLINOIS	FED. AID PROJECT		

CONTRACT NO: 63522

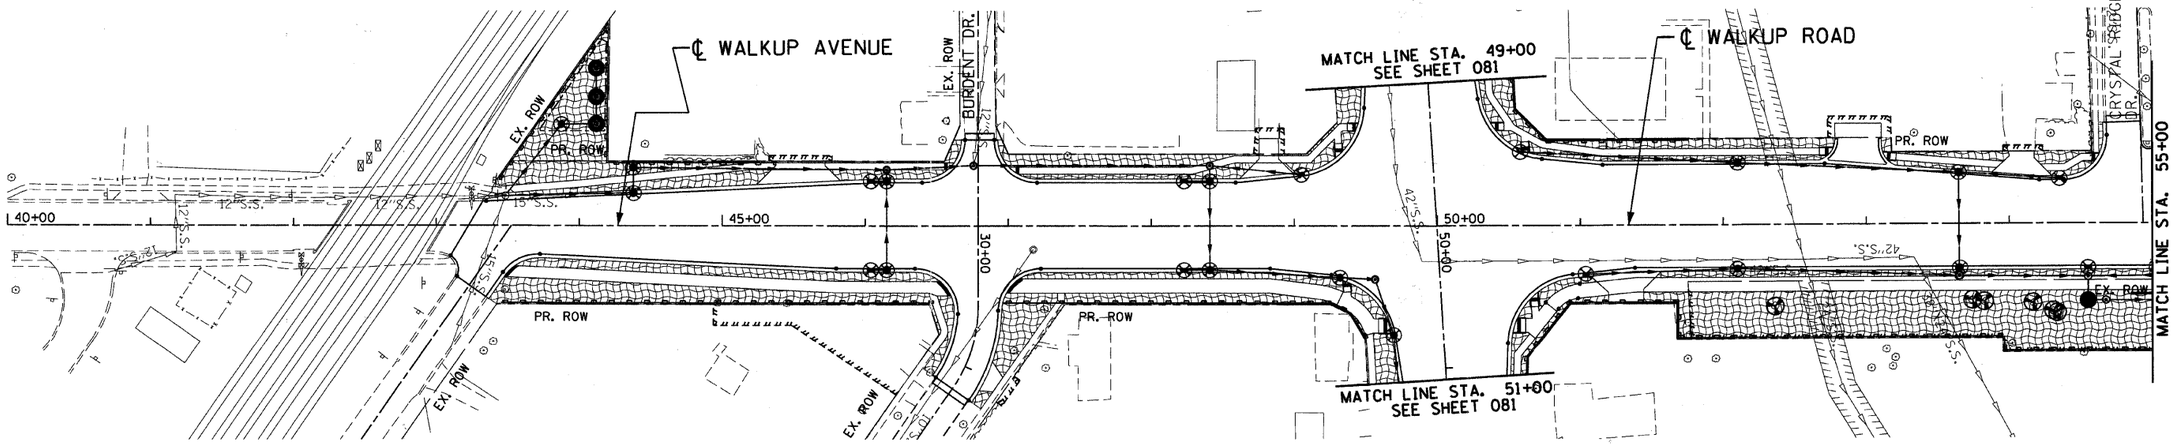

LEGEND

SEE SCHEDULE OF QUANTITIES FOR EROSION & SEDIMENT CONTROL DETAILS

- TREE TRUNK PROTECTION
- TEMPORARY EROSION CONTROL SEEDING
- WETLAND
- STONE RIPRAP
- INLET FILTER
- DRAINAGE OUTLET
- TEMPORARY DITCH CHECK
- PERIMETER EROSION BARRIER
- TEMPORARY SEDIMENT BASIN (5'W X 10'L X 2'D) & AGGREGATE (EROSION CONTROL) AT LIP OF BASIN

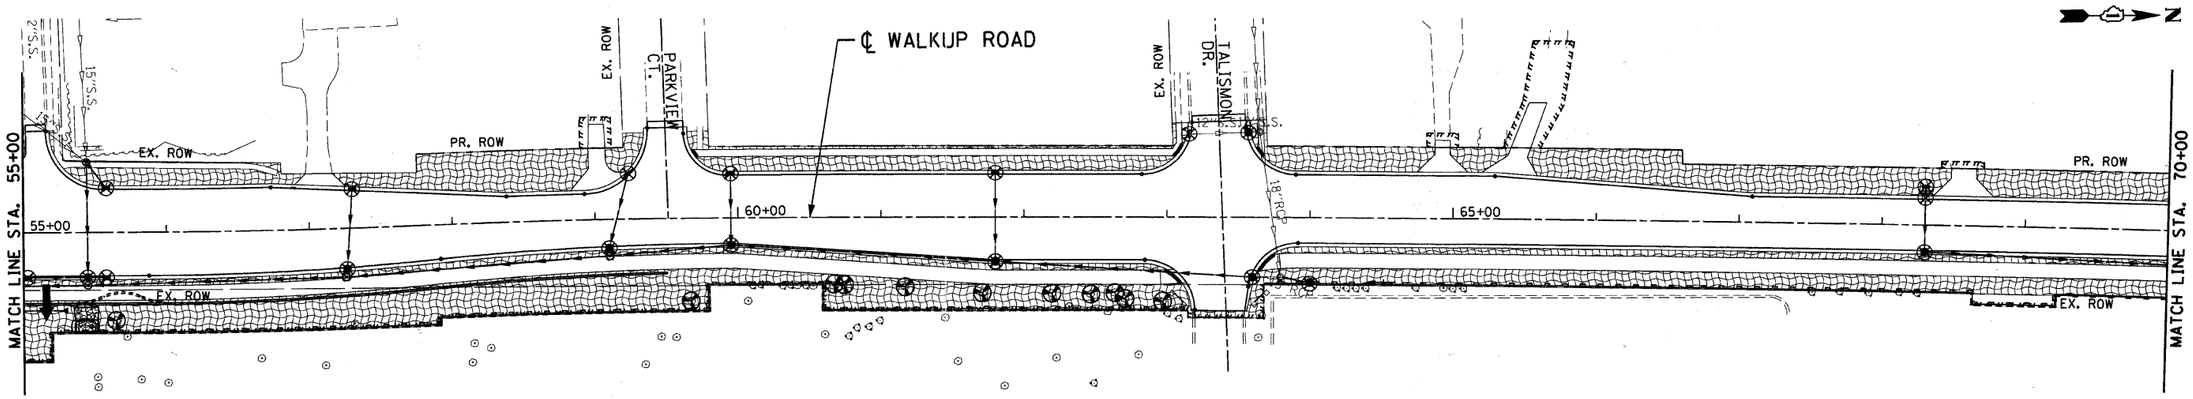

REVISIONS	
NAME	DATE

MCHENRY COUNTY DIVISION OF TRANSPORTATION
WALKUP ROAD F.A.U. 0085

EROSION & SEDIMENT CONTROL
WALKUP ROAD
STA 40+00 TO STA 70+00

SCALE: 1" = 50'
DRAWN BY: LK
DATE: 04/15/11
CHECKED BY: TL

TENG

TENG & ASSOCIATES, INC.
ENGINEERS•ARCHITECTS•PLANNERS
205 N. MICHIGAN AVE. CHICAGO, IL 60601
TELEPHONE: 312-616-0300

..\AL02A002.DGN,..\EC02A001.DGN,..\RW02A001.DGN,..\RW02A002.DGN,..\RW02A003.DGN,..\VRW02A001.DGN,..\VRW02A002.DGN,..\PL02A002.DGN,..\SE02A002.DGN,..\AL02A002.DGN,..\EC02A002.DGN,..\VEC02A001.DGN,..\VEC02A002.DGN,..\B099A001.DGN,..\RW02A001.DGN,..\RW02A002.DGN,..\PL02A002.DGN,..\SE02A002.DGN,..\MT02A006.DGN,..\MT02A006.DGN,..\EC02A002.DGN,..\DU02A002.DGN,..\DU02A001.DGN,..\DU02A002.DGN,..\DU
STANKIRJ
1 2 
4:14:20A, Rsh08
\\VS-0044\AMVAULT\D TRANS.07\2202\300-03\CIVIL\CAD\02 CONTRACT\IA TENG\SHEET\EC02A003.SHT