F.A.U RTE.	SECTION	COUNTY	TOTAL SHEETS	SHEET NO.
0085	00-00246-02-FP	MCHENRY	292	097
STA.		TO STA.		
FED. ROAD DIST. NO. 1	ILLINOIS	FED. AID PROJECT		

CONTRACT NO: 63522

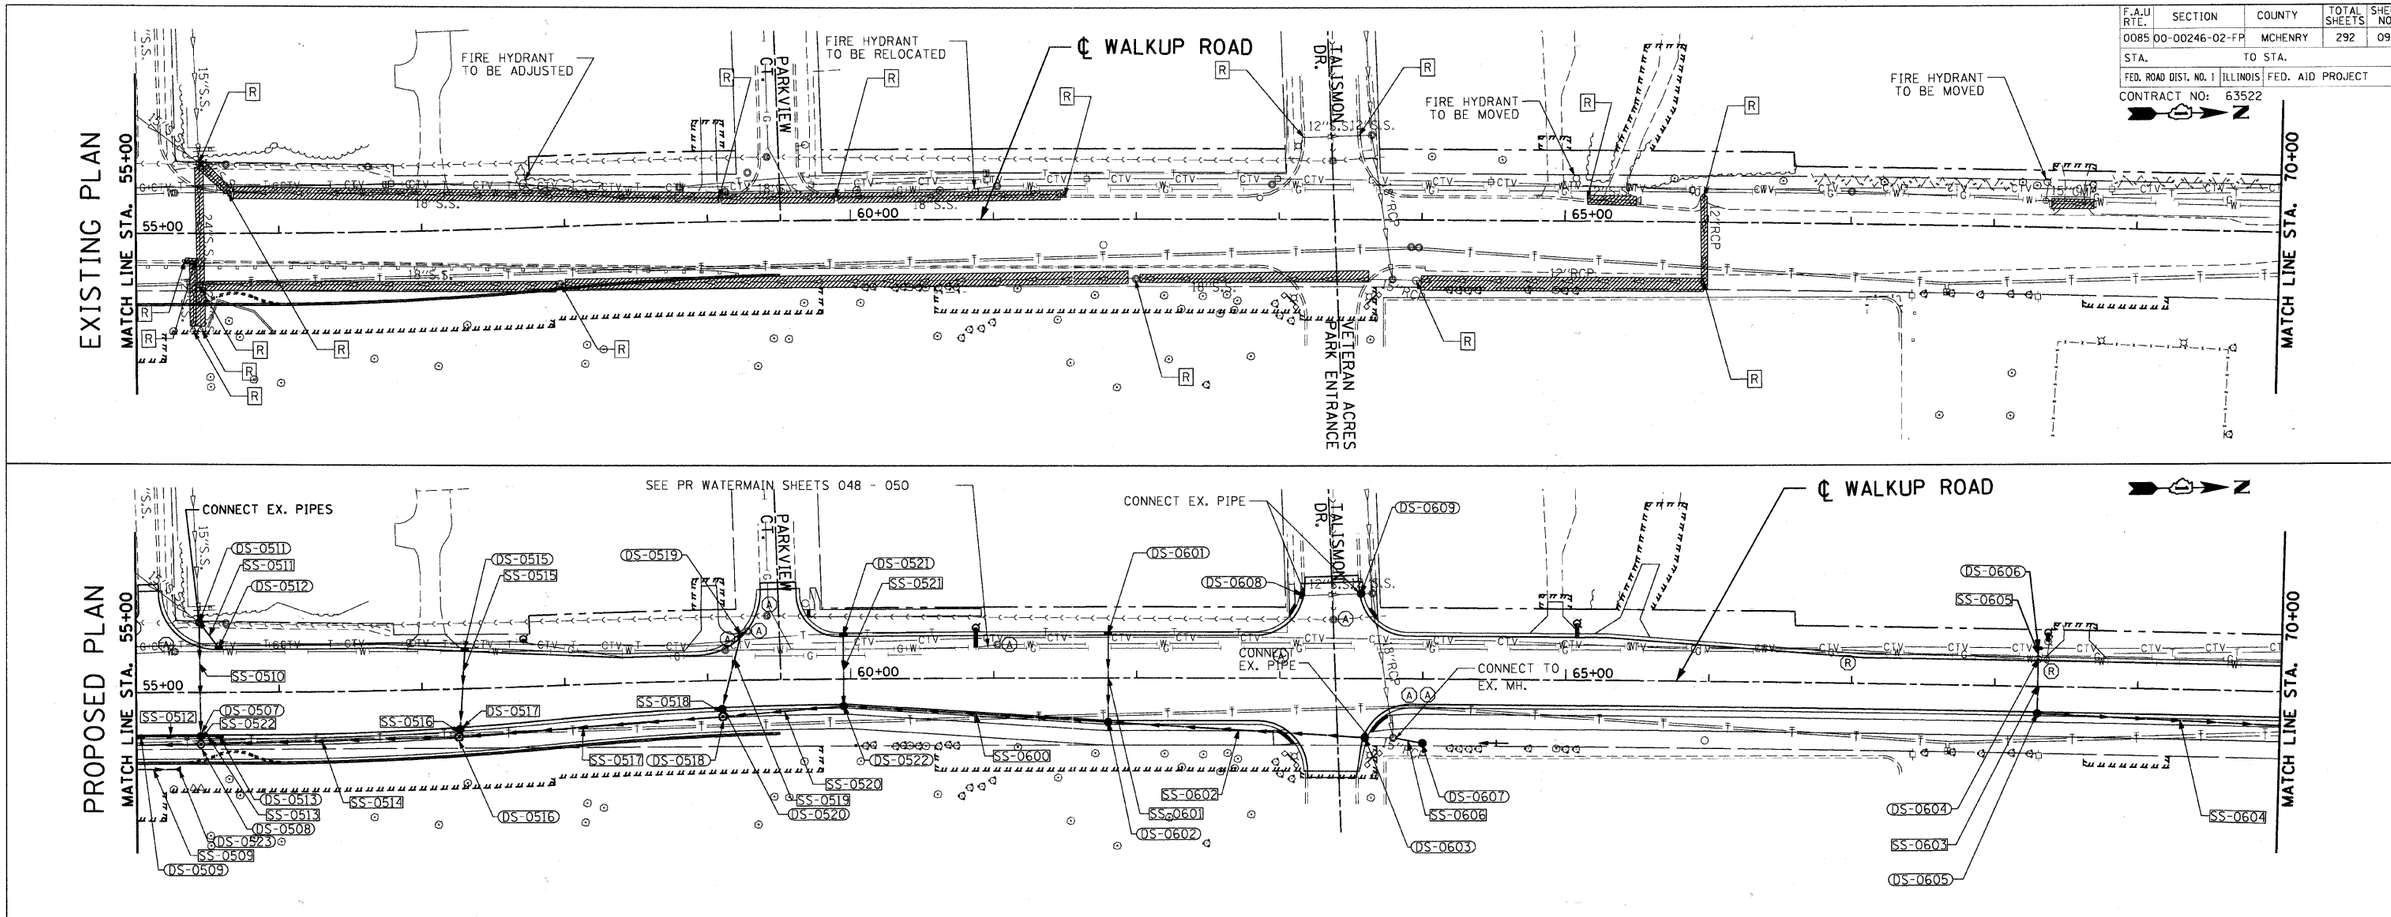

REVISIONS	
NAME	DATE

MCHENRY COUNTY DIVISION OF TRANSPORTATION
WALKUP ROAD F.A.U. 0085

DRAINAGE PLAN & PROFILE
WALKUP ROAD
STA 55+00 TO STA 70+00

SCALE: VERT. 1" = 5' HORIZ. 1" = 50'
DATE: 06/10/11
DRAWN BY: LK
CHECKED BY: TL

TENG
TENG & ASSOCIATES, INC.
ENGINEERS/ARCHITECTS/PLANNERS
205 N. MICHIGAN AVE. CHICAGO, IL 60601
TELEPHONE: 312/616-0600

PLAN
NOTE BOOK NO.
SURVEYED
PLOTTED
ALIGNMENT CHECKED
RT. OF WAY CHECKED
CADD FILE NAME
BY
DATE

PROFILE
NOTE BOOK NO.
SURVEYED
PLOTTED
GRADES CHECKED
B.M. NOTED
STRUCTURE NOTATIONS CHKD
BY
DATE

..\AL02\A002.DGN, ..\PL02\A002.DGN, ..\RW02\A001.DGN, ..\BD99\A001.DGN, ..\RW02\A002.DGN, ..\DU02\A002.DGN, ..\UT02\A001.DGN, ..\DU02\A004.DGN, ..\SE02\A002.DGN, ..\AL02\A002.DGN, ..\AL02\A002.DGN, ..\PL02\A002.DGN, ..\RW02\A001.DGN, ..\UT02\A001.DGN, ..\DU02\A004.DGN, ..\DU02\A004.DGN, ..\X
6-09-2011, 16:37:58 \\FS-0044\AM\VAULT\D-TRANS_07\2202\300-03\CIVIL\CAD\02 CONTRACT\IA TENG\SHEET\DR02A004.SHT STANKIRJ
1 2 