F.A.U. RTE.	SECTION	COUNTY	TOTAL SHEETS	SHEET NO.
0085	00-00246-02-FP	MCHENRY	292	110
STA.		TO STA.		
FED. ROAD DIST. NO. 1	ILLINOIS	FED. AID PROJECT		

CONTRACT NO: 63522

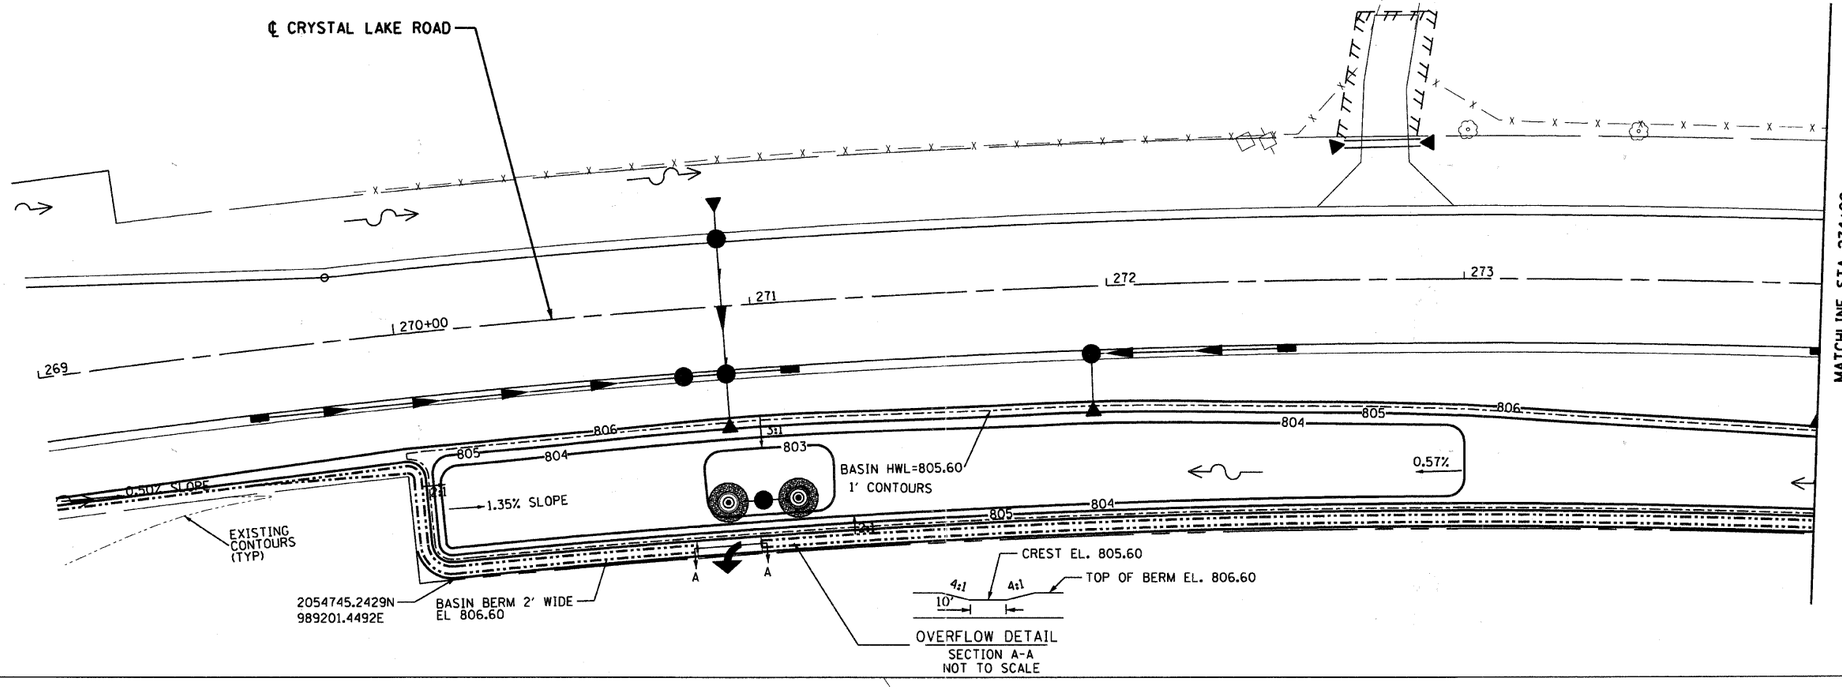

• SEE CROSS SECTIONS FOR ADDITIONAL DETAILS

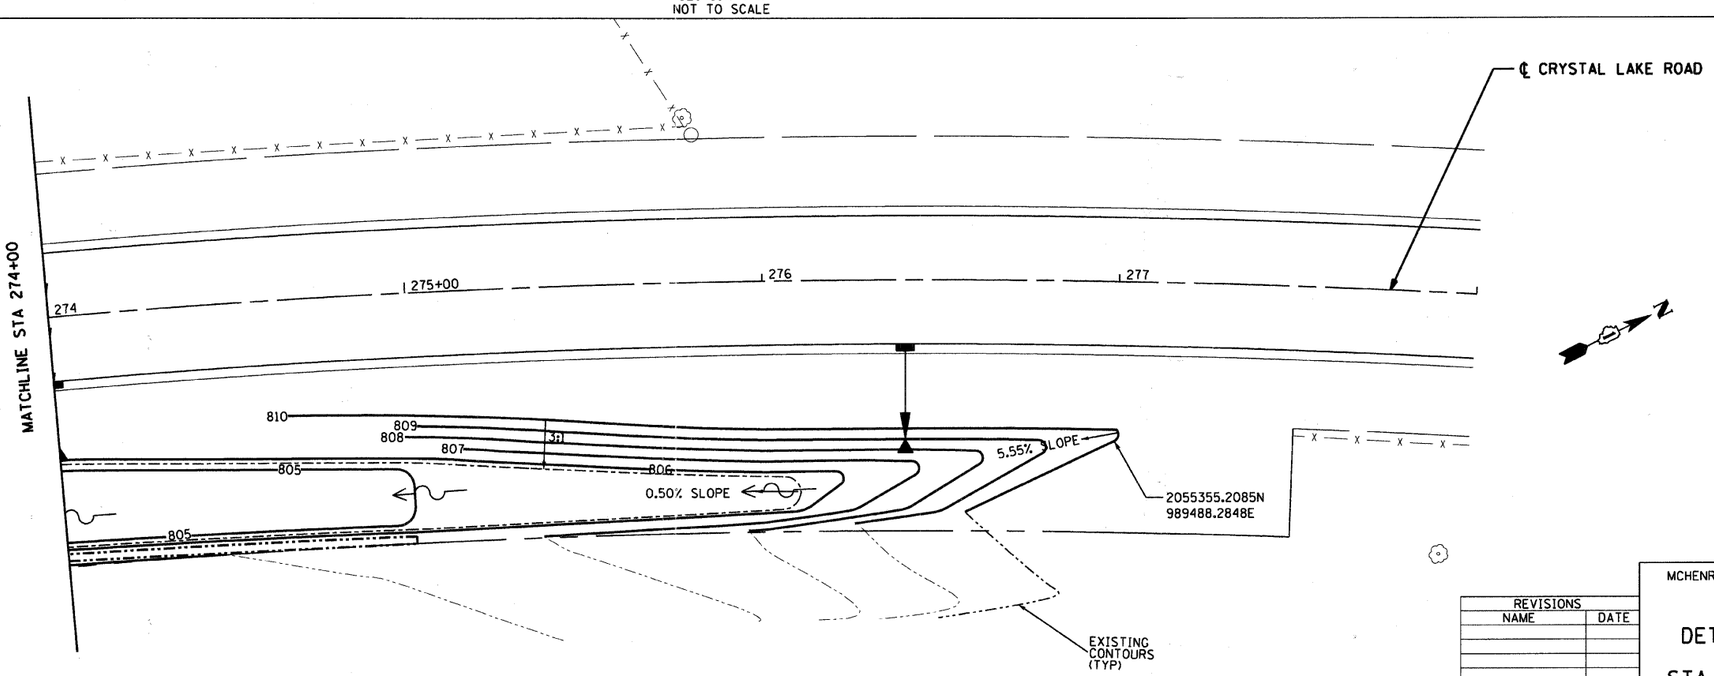

• SEE CROSS SECTIONS FOR ADDITIONAL DETAILS

REVISIONS	
NAME	DATE

MCHENRY COUNTY DIVISION OF TRANSPORTATION
WALKUP ROAD F.A.U. 0085

DETENTION BASIN GRADING DETAIL
STA 269+00 TO STA 278+00

SCALE: 1" = 20'
DRAWN BY: LK
DATE: 04/15/11
CHECKED BY: TL

TENG

TENG & ASSOCIATES, INC.
ENGINEERS/ARCHITECTS/PLANNERS
300 N MICHIGAN AVE. CHICAGO, IL 60601
TELEPHONE 312/616-0600

..\AL02A003.DGN,..\SE02A002.DGN,..\PL02A002.DGN,..\PL02A001.DGN,..\DU02A002.DGN,..\DU02A004.DGN,..\DU02A002.DGN,..\DU02A003.DGN,..\DU02A004.DGN,..\CE02A001.DGN,..\NW02A003.DGN,..\EC02A001.DGN,..\EC02A002.DGN,..\EC02A003.DGN,..\BD99A001.DGN,..\AL02A003.DGN,..\SE02A002.DGN,..\PL02A002.DGN,..\PL02A001.DGN,..\VW02A002.DGN
4:14:20, 15a533 \\FS-0044\AMVAULT,D-TRANS,DTV,2202\300-03\CIVIL\CAD\02 CONTRACT\IA TENG\SHEET\D0204A04.SHT STANKIRJ
1 2 