| F.A.U. RTE. | SECTION | COUNTY | TOTAL SHEETS | SHEET NO. |
|---|---|---|---|---|
| 0085 | 00-00246-02-FP | MCHENRY | 292 | 148 |
| STA. | | TO STA. | | |
| FED. ROAD DIST. NO. 1 | ILLINOIS | FED. AID PROJECT | | |

CONTRACT NO: 63522

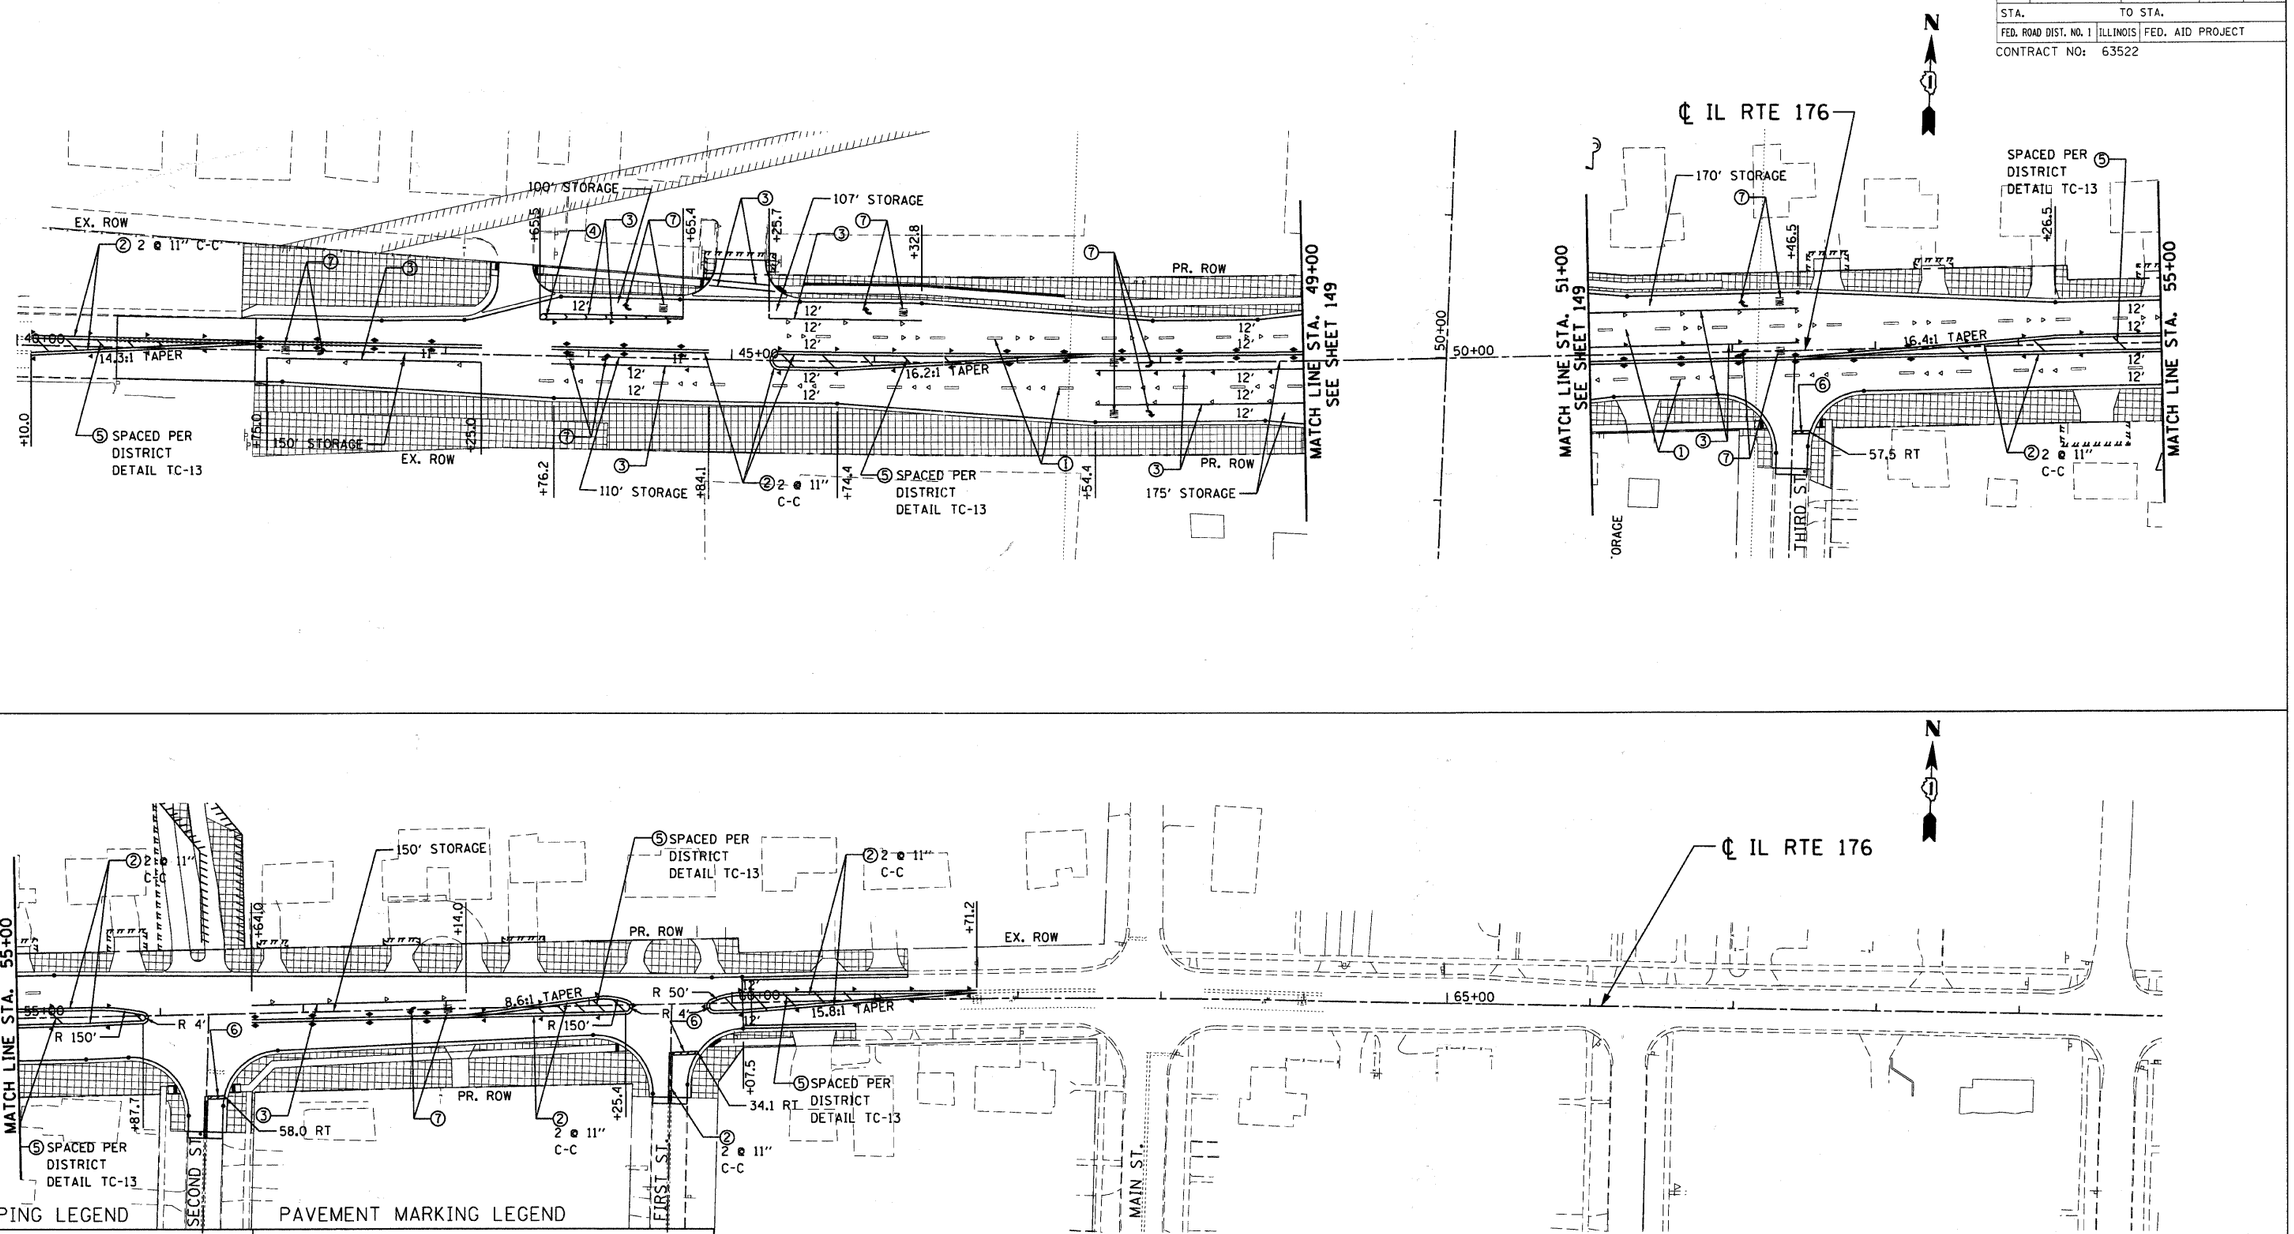


## LANDSCAPING LEGEND

- TOPSOIL F & P 4, SEEDING CL 2A
- SODDING SALT TOLERANT & TURF REINF MAT (SEE DETAIL ON SHEET 154)
- TOPSOIL F & P 4 SODDING SALT TOLERANT
- TOPSOIL F & P 4, SEEDING CL 4A
- TOPSOIL F & P 8, SEEDING CL 4B MODIFIED
- STONE RIPRAP

## PAVEMENT MARKING LEGEND

1. THERM MK LINE 4" (WHITE)
2. THERM MK LINE 4" (YELLOW)
3. THERM MK LINE 6" (WHITE)
4. THERM MK LINE 12" (WHITE)
5. THERM MK LINE 12" (YELLOW)
6. THERM MK LINE 24" (WHITE)
7. THERM MK L&S

◄ ONE-WAY AMBER MARKER
◁ ONE-WAY CRYSTAL MARKER (W/O)
◆ TWO-WAY AMBER MARKER

PAVEMENT MARKING TO FOLLOW IDOT D1 DETAIL TC-13

EROSION CONTR BLANKET OR HD EROSION CONTR BLANKET FOR ALL SEEDING (SEE DETAIL ON SHEET 154)

| REVISIONS | |
|---|---|
| NAME | DATE |

MCHENRY COUNTY DIVISION OF TRANSPORTATION
WALKUP ROAD F.A.U. 0085

# PAVT MARKING & LANDSCAPING ILLINOIS ROUTE 176 STA 40+00 TO STA 70+00

SCALE: 1" = 50'
DRAWN BY: KV
DATE: 04/15/11
CHECKED BY: MCD

TENG
TENG & ASSOCIATES, INC.
ENGINEERS/ARCHITECTS/PLANNERS
205 N. MICHIGAN AVE CHICAGO, IL 60601
TELEPHONE: 312/616-0000