F.A.U. RTE.	SECTION	COUNTY	TOTAL SHEETS	SHEET NO.
0085	00-00246-02-FP	MCHENRY	292	163
STA.		TO STA.		
FED. ROAD DIST. NO. 1	ILLINOIS	FED. AID PROJECT		

CONTRACT NO: 63522

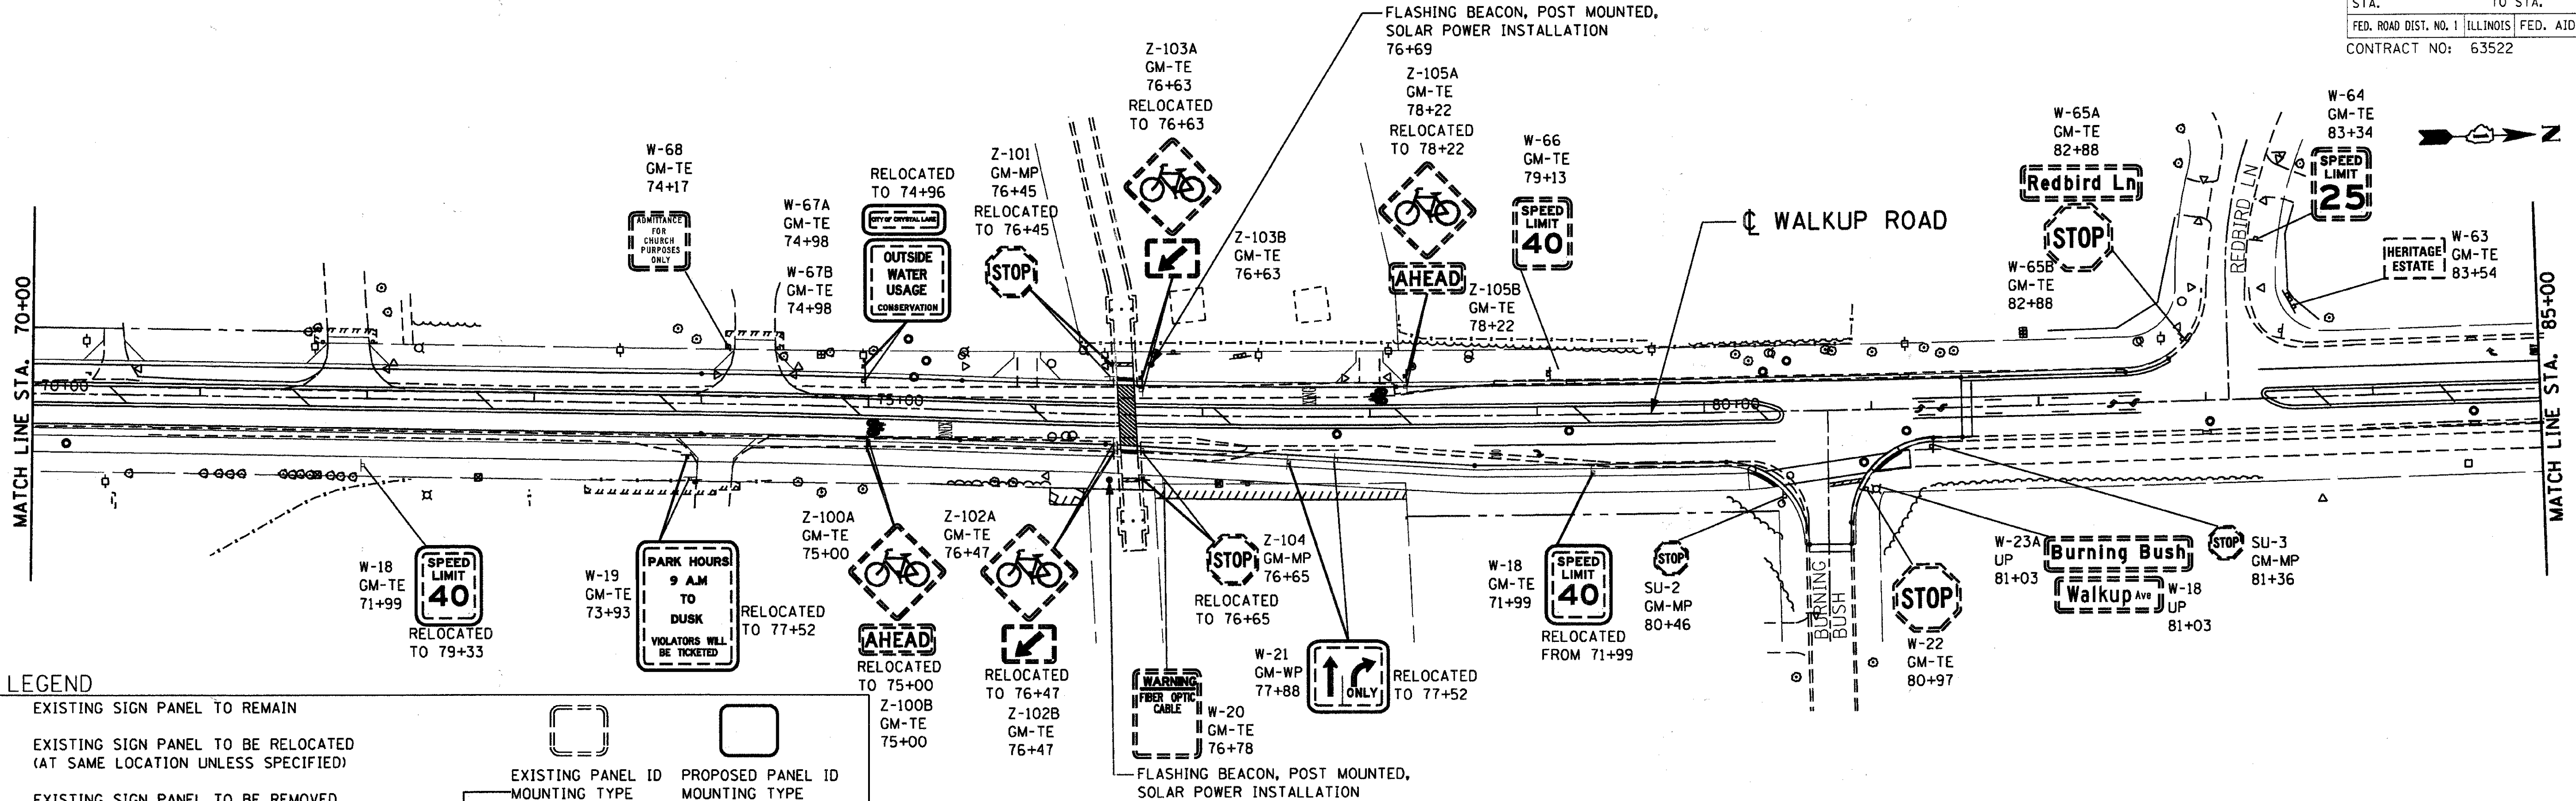

SIGNING LEGEND

Symbol	Description
(dashed panel)	EXISTING SIGN PANEL TO REMAIN
(bold panel with dashed inner)	EXISTING SIGN PANEL TO BE RELOCATED (AT SAME LOCATION UNLESS SPECIFIED)
(crossed panel)	EXISTING SIGN PANEL TO BE REMOVED
(solid panel)	PROPOSED SIGN PANEL
(open squares)	EXISTING GROUND MOUNTED SIGN
(filled squares)	PROPOSED GROUND MOUNTED SIGN

EXISTING PANEL ID
MOUNTING TYPE
EX. STATION

PROPOSED PANEL ID
MOUNTING TYPE
PROP. STATION

- GM- GROUND MOUNT
- TS- TRAFFIC SIGNAL
- UP- UTILITY POLE
- FG- FIBER GLASS
- TM- TREE MOUNTED

- MP- METAL POST
- TE- TELESCOPING STEEL
- WP- WOOD POST
- SC- STONE COLUMNS
- LP- LIGHT POLE

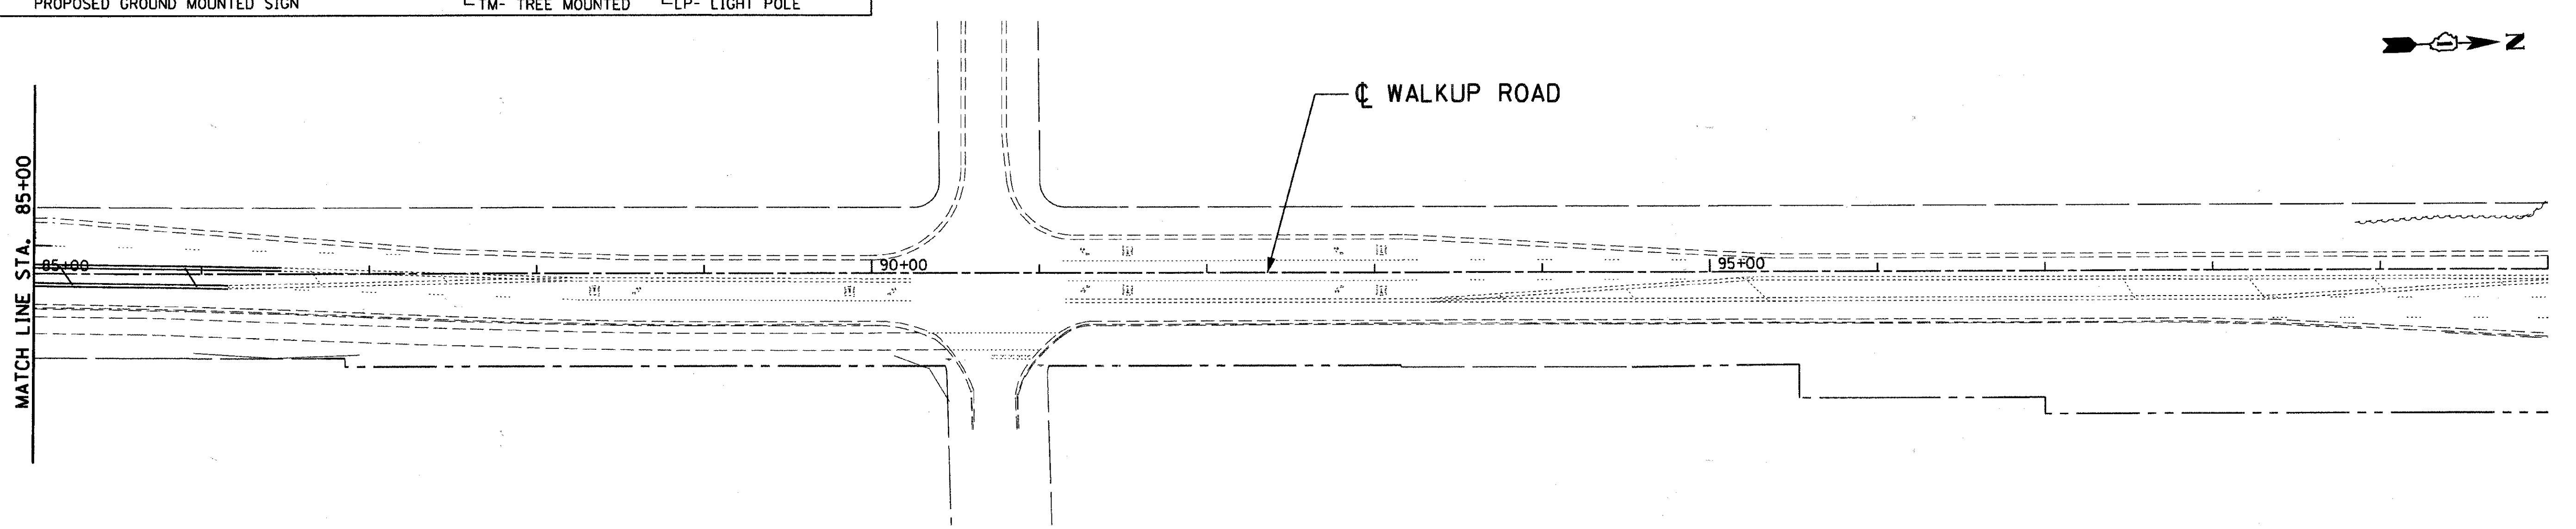

REVISIONS	
NAME	DATE

MCHENRY COUNTY DIVISION OF TRANSPORTATION
WALKUP ROAD F.A.U. 0085

EXISTING & PROPOSED SIGNING
WALKUP ROAD
STA 70+00 TO STA 100+00

SCALE: 1" = 50' DRAWN BY: MM
DATE: 04/15/11 CHECKED BY:

TENG

TENG & ASSOCIATES, INC.
ENGINEERS/ARCHITECTS/PLANNERS
205 N. MICHIGAN AVE. CHICAGO, IL 60601
TELEPHONE: 312/616-0000