F.A.U. RTE.	SECTION	COUNTY	TOTAL SHEETS	SHEET NO.
0085	00-00246-02-FP	MCHENRY	292	165
STA.	TO STA.			
FED. ROAD DIST. NO. 1	ILLINOIS	FED. AID PROJECT		

CONTRACT NO: 63522

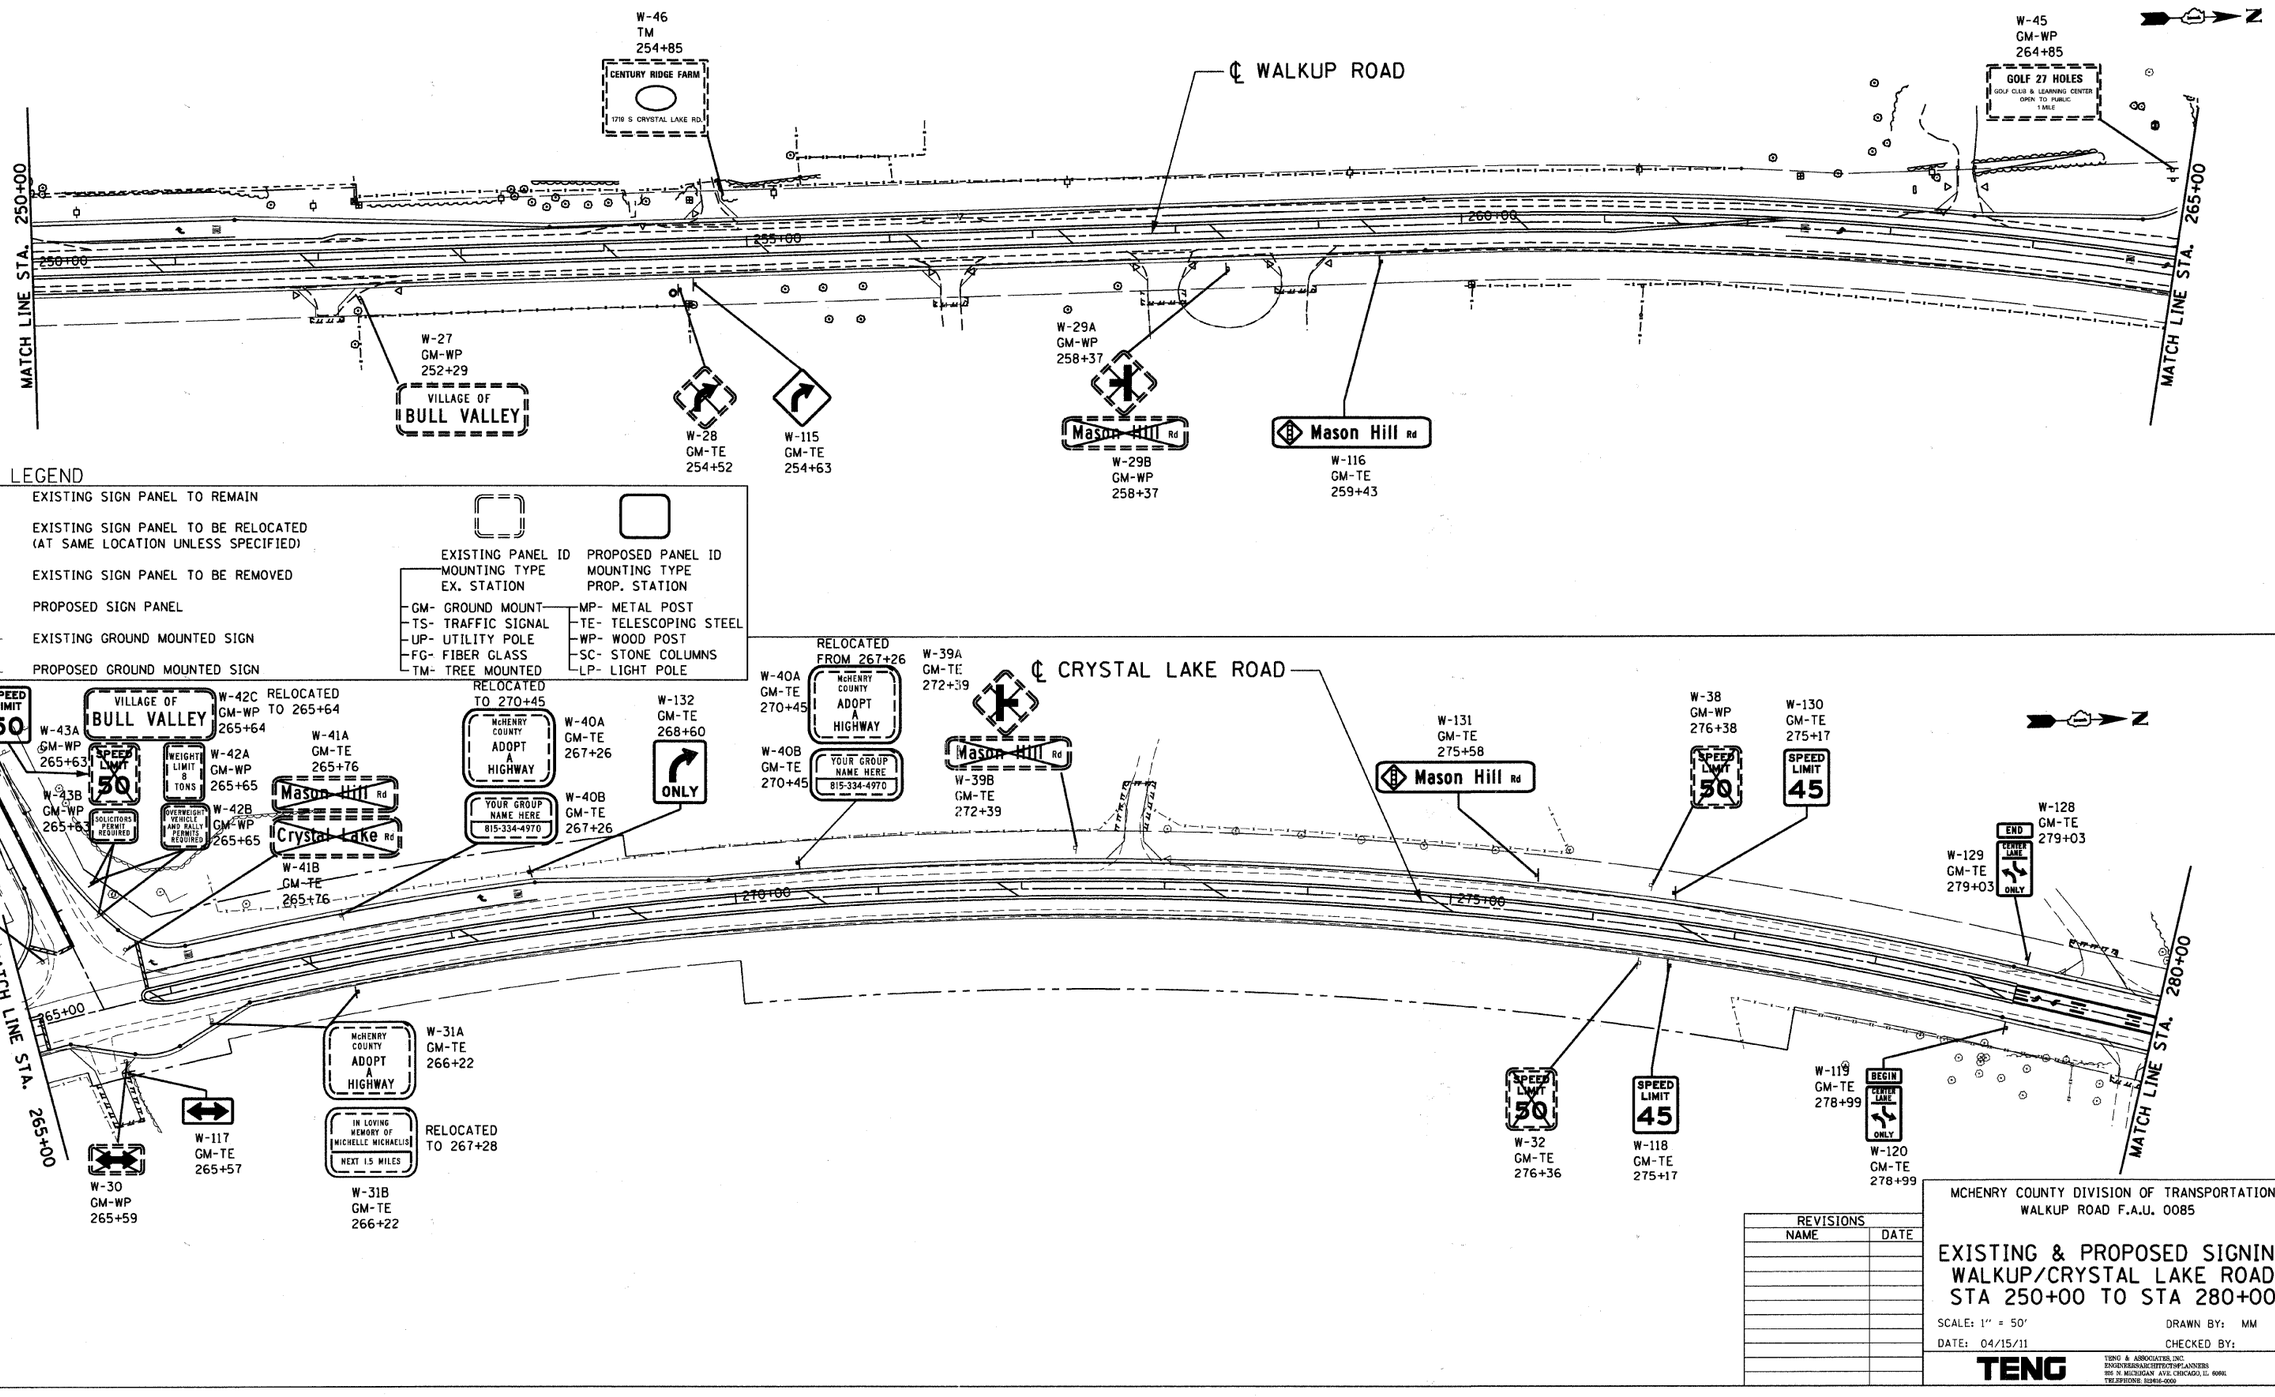

SIGNING LEGEND

- EXISTING SIGN PANEL TO REMAIN
- EXISTING SIGN PANEL TO BE RELOCATED (AT SAME LOCATION UNLESS SPECIFIED)
- EXISTING SIGN PANEL TO BE REMOVED
- PROPOSED SIGN PANEL
- EXISTING GROUND MOUNTED SIGN
- PROPOSED GROUND MOUNTED SIGN

EXISTING PANEL ID
MOUNTING TYPE
EX. STATION

- GM- GROUND MOUNT
- TS- TRAFFIC SIGNAL
- UP- UTILITY POLE
- FG- FIBER GLASS
- TM- TREE MOUNTED

PROPOSED PANEL ID
MOUNTING TYPE
PROP. STATION

- MP- METAL POST
- TE- TELESCOPING STEEL
- WP- WOOD POST
- SC- STONE COLUMNS
- LP- LIGHT POLE

REVISIONS	
NAME	DATE

MCHENRY COUNTY DIVISION OF TRANSPORTATION
WALKUP ROAD F.A.U. 0085

EXISTING & PROPOSED SIGNING WALKUP/CRYSTAL LAKE ROAD STA 250+00 TO STA 280+00

SCALE: 1" = 50'
DRAWN BY: MM
DATE: 04/15/11
CHECKED BY:

TENG
TENG & ASSOCIATES, INC.
ENGINEERS&ARCHITECTS&PLANNERS
205 N. MICHIGAN AVE. CHICAGO, IL. 60601
TELEPHONE: 312-616-0300

..\AL02IA002.DGN, ..\ROWCOS*Y.DGN, ..\RW02IA00LDGN, ..\RW02IA002.DGN, ..\B095IA00LDGN, ..\RW02IA002.DGN, ..\PL02IA002.DGN, ..\PL02IA002.DGN, ..\SE02IA002.DGN, ..\PM02IA002.DGN, ..\AL02IA002.DGN, ..\RW02IA00LDGN, ..\RW02IA002.DGN, ..\PL02IA002.DGN, ..\VR02IA00LDGN, ..\SE02IA002.DGN, ..\MT02IA006.DGN, ..\MT02IA006.DGN, ..\MT02IA006.DGN, ..\SC
1 2 
4:14:20PM, 15/04/28
\\FS-DD41\ANYVAULT\D-TRANS_DT\2702\3600-03\CIVIL\CAD\02_CONTRACT\IA TENG\SHEET\SI02IA006.SHT
STANKRJ