F.A.U. RTE.	SECTION	COUNTY	TOTAL SHEETS	SHEET NO.
0085	00-00246-02-FP	MCHENRY	292	166
STA.		TO STA.		
FED. ROAD DIST. NO. 1	ILLINOIS	FED. AID PROJECT		

CONTRACT NO: 63522

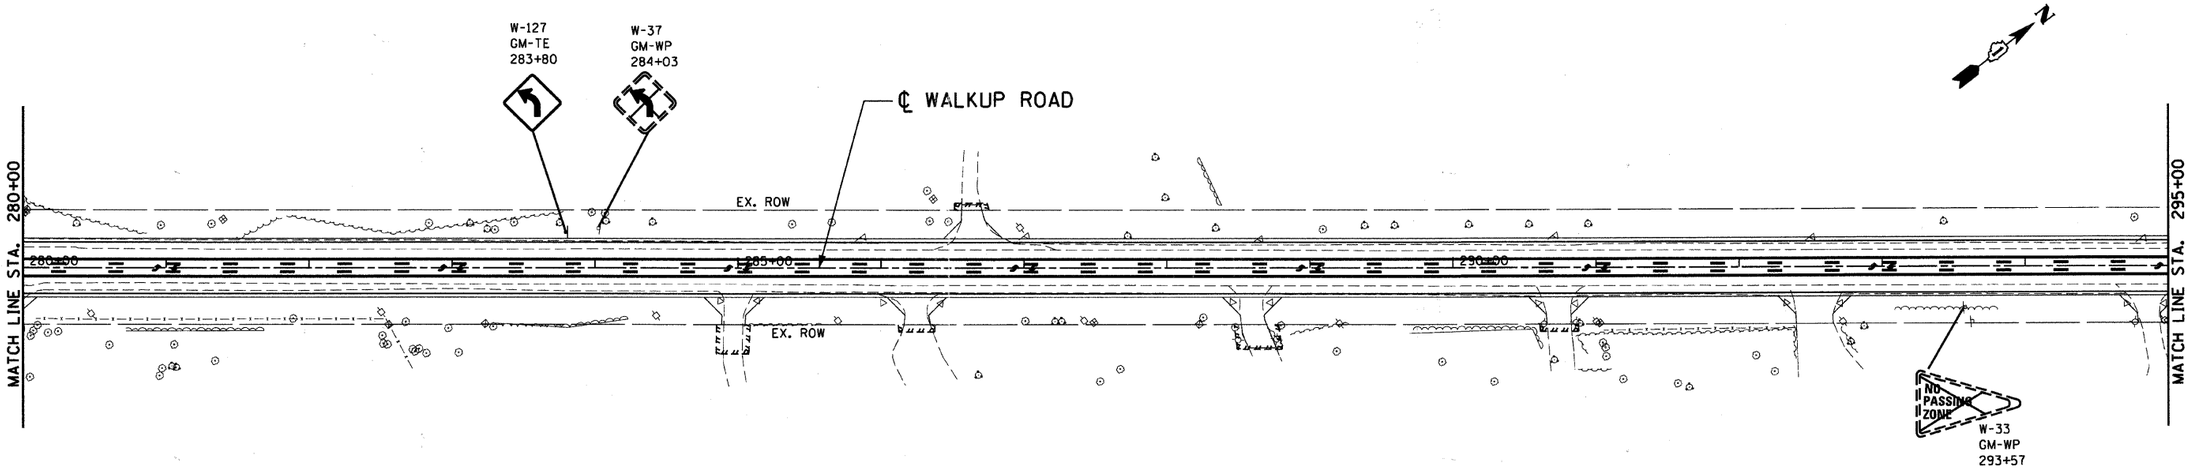

SIGNING LEGEND

- EXISTING SIGN PANEL TO REMAIN
- EXISTING SIGN PANEL TO BE RELOCATED (AT SAME LOCATION UNLESS SPECIFIED)
- EXISTING SIGN PANEL TO BE REMOVED
- PROPOSED SIGN PANEL
- EXISTING GROUND MOUNTED SIGN
- PROPOSED GROUND MOUNTED SIGN

EXISTING PANEL ID
MOUNTING TYPE
EX. STATION

PROPOSED PANEL ID
MOUNTING TYPE
PROP. STATION

- GM- GROUND MOUNT
- TS- TRAFFIC SIGNAL
- UP- UTILITY POLE
- FG- FIBER GLASS
- TM- TREE MOUNTED
- MP- METAL POST
- TE- TELESCOPING STEEL
- WP- WOOD POST
- SC- STONE COLUMNS
- LP- LIGHT POLE

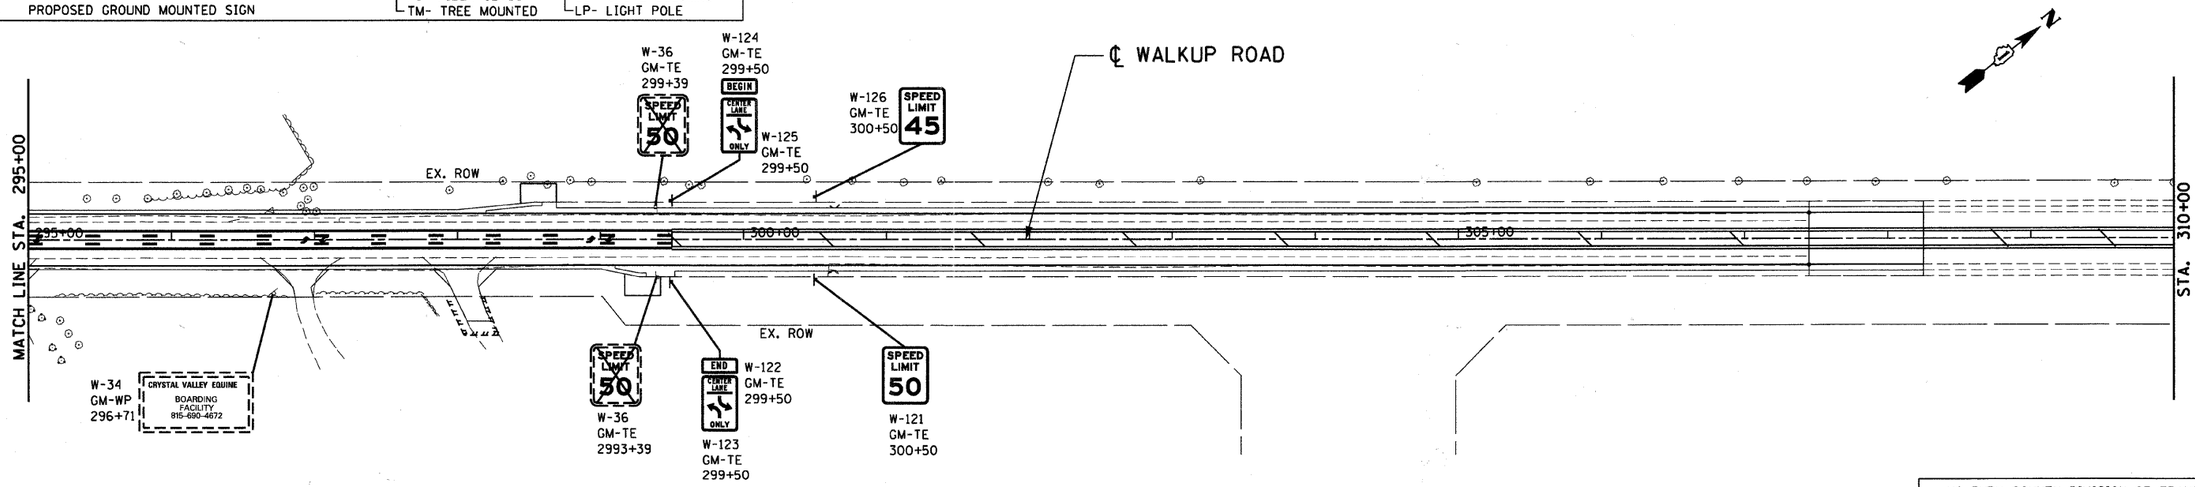

REVISIONS	
NAME	DATE

MCHENRY COUNTY DIVISION OF TRANSPORTATION
WALKUP ROAD F.A.U. 0085

EXISTING & PROPOSED SIGNING
CRYSTAL LAKE ROAD
STA 280+00 TO STA 310+00

SCALE: 1" = 50'
DRAWN BY: MM
DATE: 04/15/11
CHECKED BY:

TENG
TENG & ASSOCIATES, INC.
ENGINEERS/ARCHITECTS/PLANNERS
205 N. MICHIGAN AVE. CHICAGO, IL 60601
TELEPHONE: 312/616-0000