F.A.U. RTE.	SECTION	COUNTY	TOTAL SHEETS	SHEET NO.
0085	00-00246-02-FP	MCHENRY	292	176
STA.		TO STA.		
FED. ROAD DIST. NO. 1	ILLINOIS	FED. AID PROJECT		

CONTRACT NO: 63522

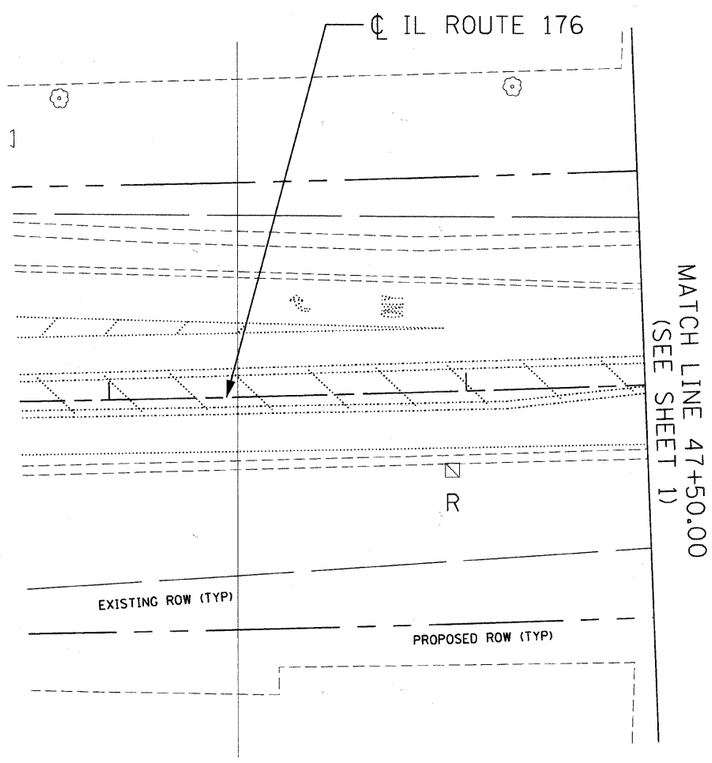

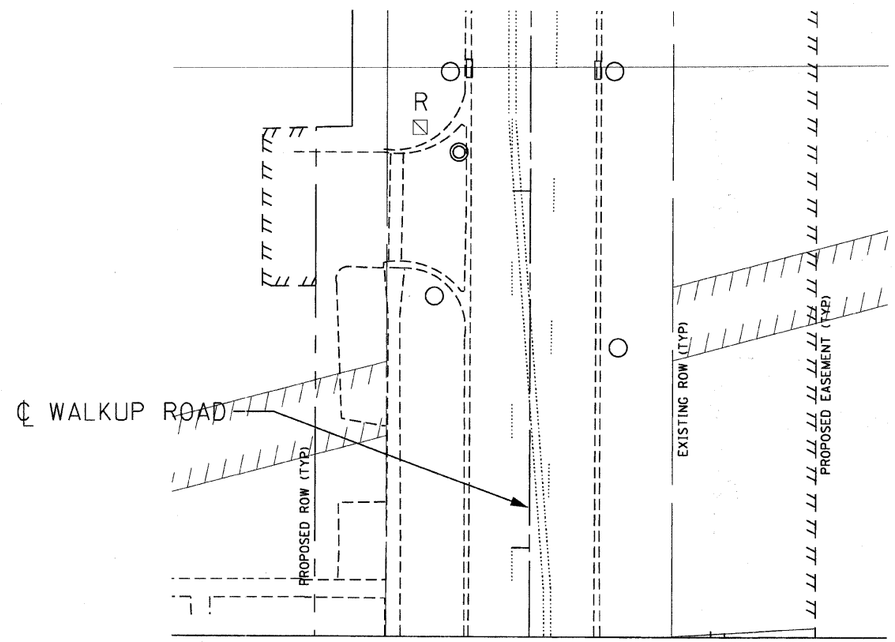

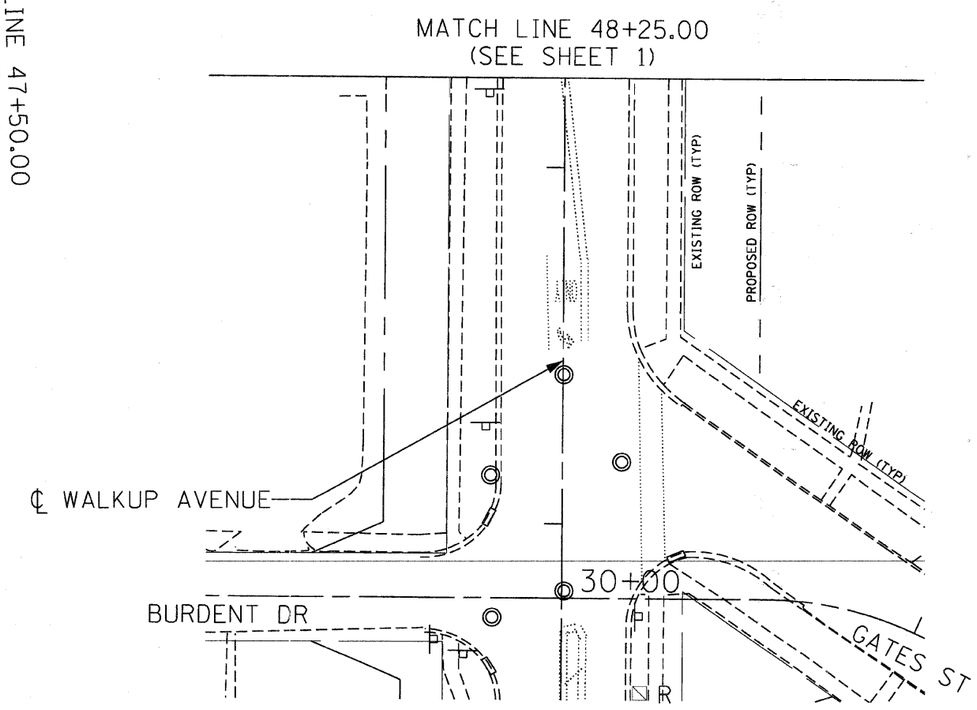

REVISIONS	
NAME	DATE

MCHENRY COUNTY DIVISION OF TRANSPORTATION
WALKUP ROAD F.A.U. 0085

PRESTAGE: TEMP TRAFFIC SIGNAL & REMOVAL PLAN SHEET 2 OF 2

IL ROUTE 176 & WALKUP ROAD

SCALE: 1" = 20'
DRAWN BY: SNB
DATE: 06/10/11
CHECKED BY: RRM

TENG

TENG & ASSOCIATES, INC.
ENGINEERS•ARCHITECTS•PLANNERS
505 N. MICHIGAN AVE. CHICAGO, IL 60601
TELEPHONE: 312616-0600