F.A.U. RTE.	SECTION	COUNTY	TOTAL SHEETS	SHEET NO.
0085	00-00246-02-FP	MCHENRY	292	184
STA.		TO STA.		
FED. ROAD DIST. NO. 1	ILLINOIS	FED. AID PROJECT		

CONTRACT NO: 63522

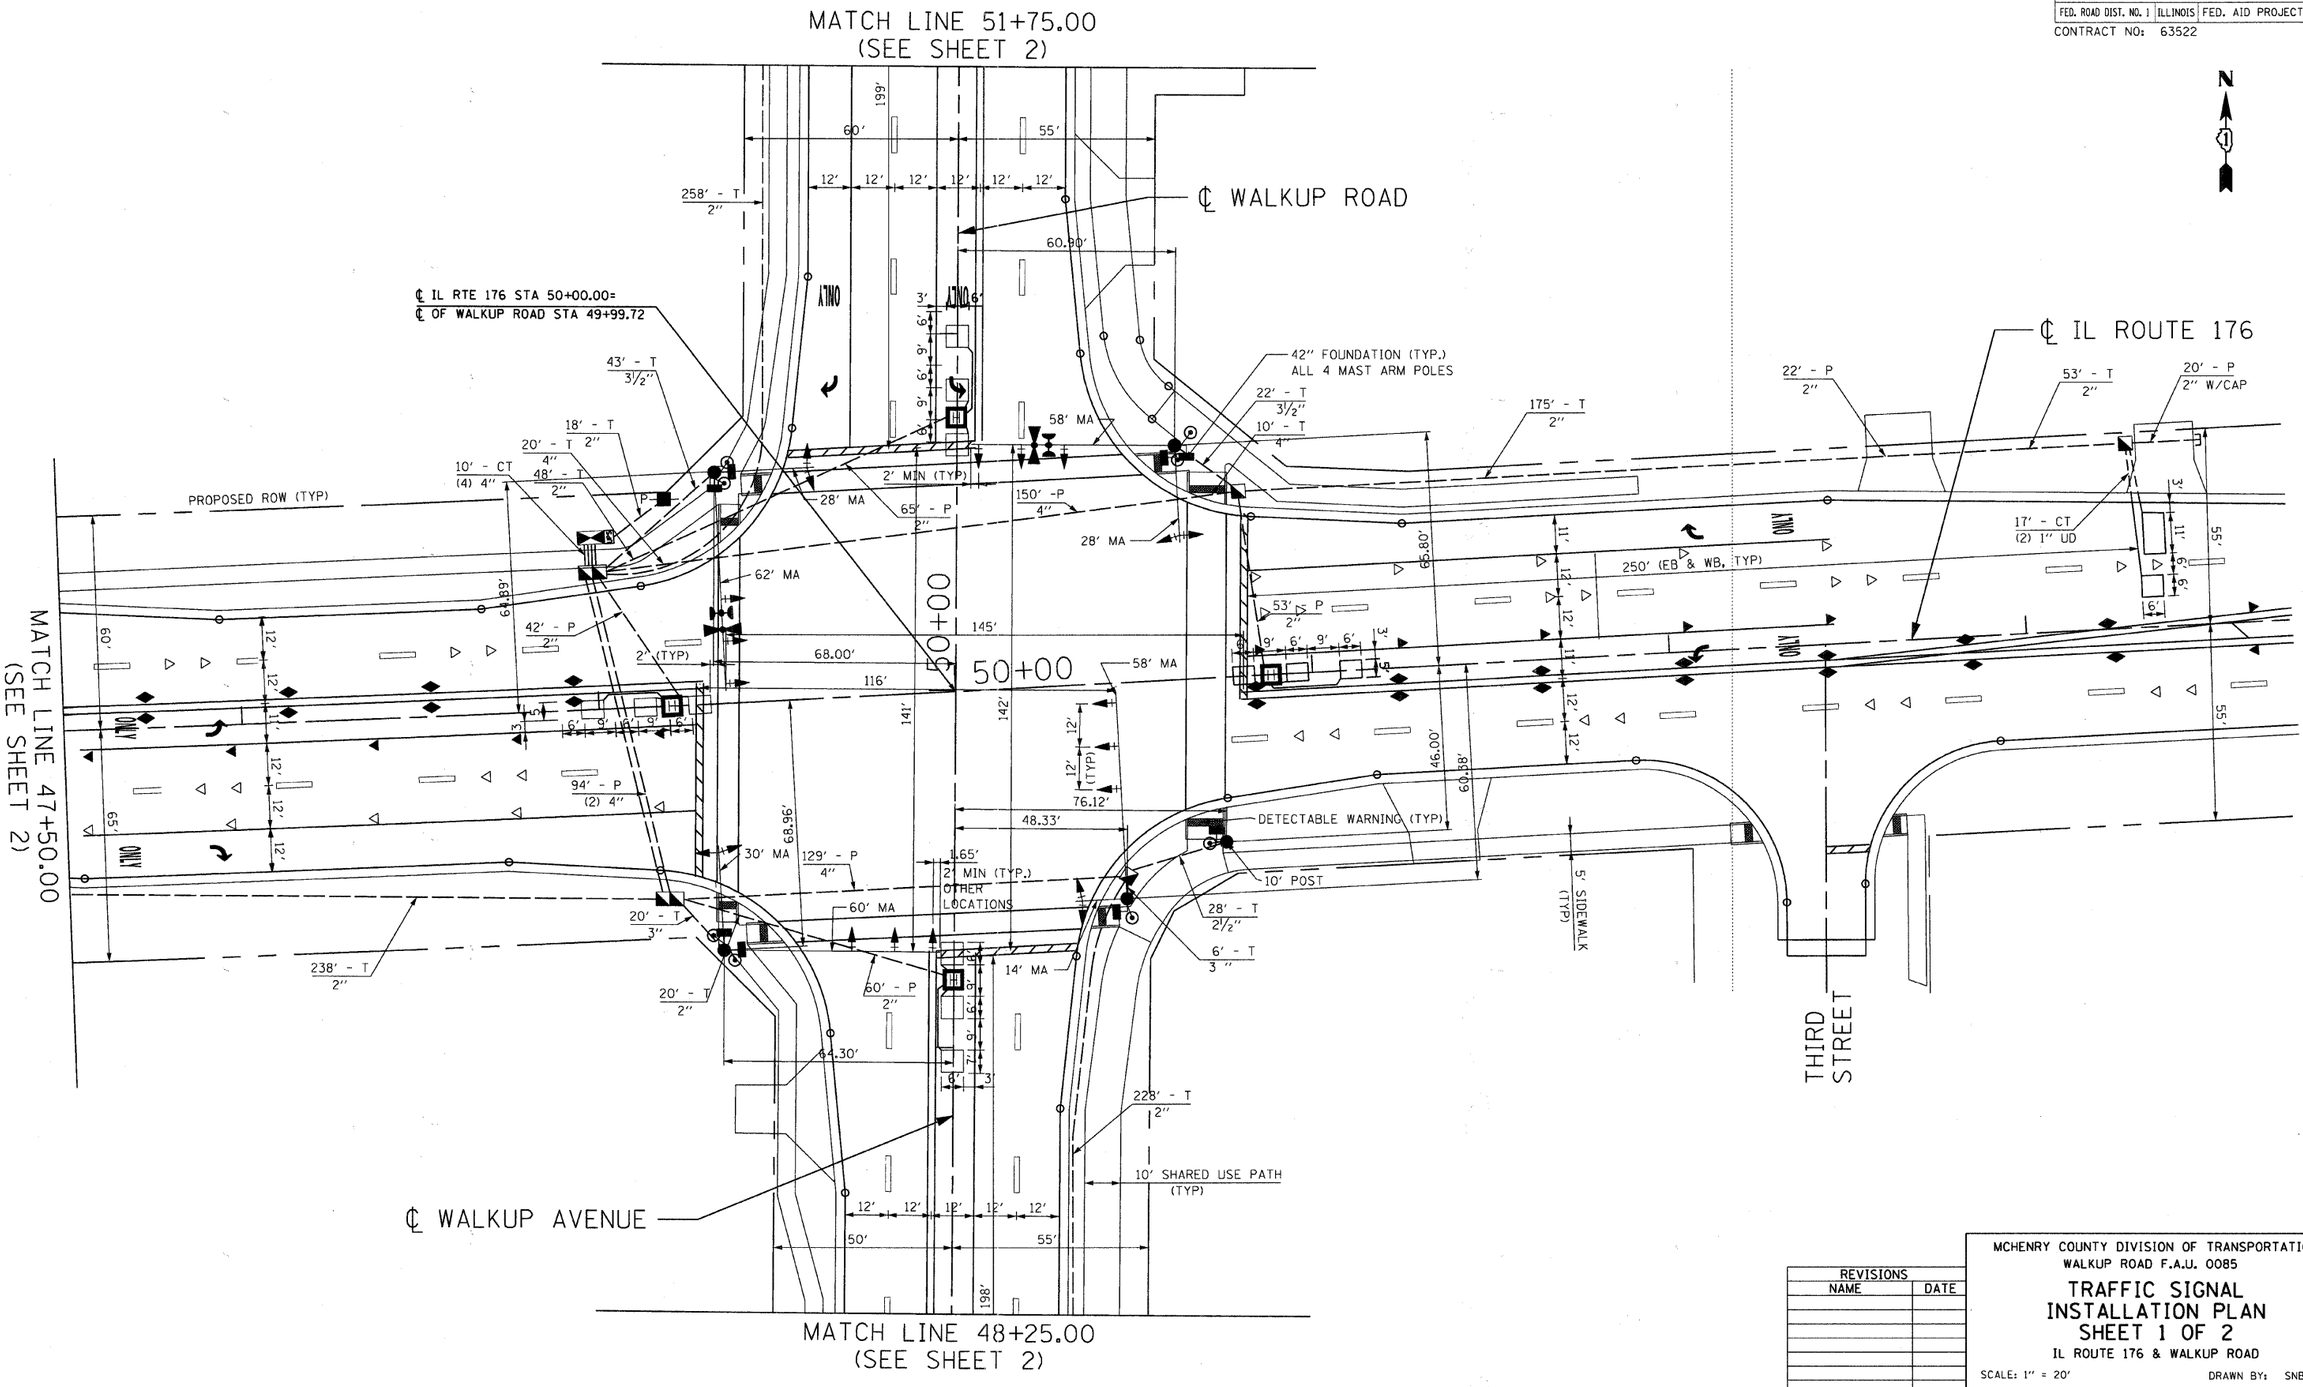

REVISIONS	
NAME	DATE

MCHENRY COUNTY DIVISION OF TRANSPORTATION
WALKUP ROAD F.A.U. 0085

TRAFFIC SIGNAL INSTALLATION PLAN SHEET 1 OF 2

IL ROUTE 176 & WALKUP ROAD

SCALE: 1" = 20' DRAWN BY: SNB

DATE: 06/10/11 CHECKED BY: RRM

TENG
TENG & ASSOCIATES, INC.
ENGINEERS&ARCHITECTS&PLANNERS
205 N. MICHIGAN AVE. CHICAGO, IL 60601
TELEPHONE: 312/616-4000

...\ALIGN02A002.DGN, ...\RMK2ACOV.DGN, ...\BDPBA000.DGN, ...\PLAN02A002.DGN, ...\RMK02A002.DGN, ...\RMK02A002.DGN, ...\TP02A004.DGN
6:24:20 6/9/38 \\FS-0044\AM\VAULT\D-TRANS\07\2202\300-031\CIVIL\CAD\02-CONTRACT\A TENG\SHEET\TP02A007.SHT
STANKRJ