ORIGINAL SURVEY		BY	DATE
	SURVEYED		
	PLOTTED		
NOTE BOOK	TEMPLATE		
	AREAS		
NO.	AREAS CHECKED		

FINAL SURVEY		BY	DATE
	SURVEYED		
	PLOTTED		
NOTE BOOK	TEMPLATE		
	AREAS		
NO.	AREAS CHECKED		

..\XP02IA001.DGN, ..\XR02IA001.DGN, ..\PL02IA002.DGN, ..\PL02IA004.DGN, ..\PR02IA001.DGN, ..\PM02IA002.DGN, ..\XR02IA001.DGN
6-09-2011 16:39:22 \\FS-0044\AM\VAULT_D-TRANS_07\2202\300-03\CIVIL\CAD\02 CONTRACT\IA TENG\SHEET\XS02IA004.SHT STANKIRJ

NOTE: THE EXACT LOCATION AND ELEVATION OF EXISTING STRUCTURES, UTILITIES, AND PIPING SHALL BE VERIFIED IN THE FIELD BY THE CONTRACTOR.

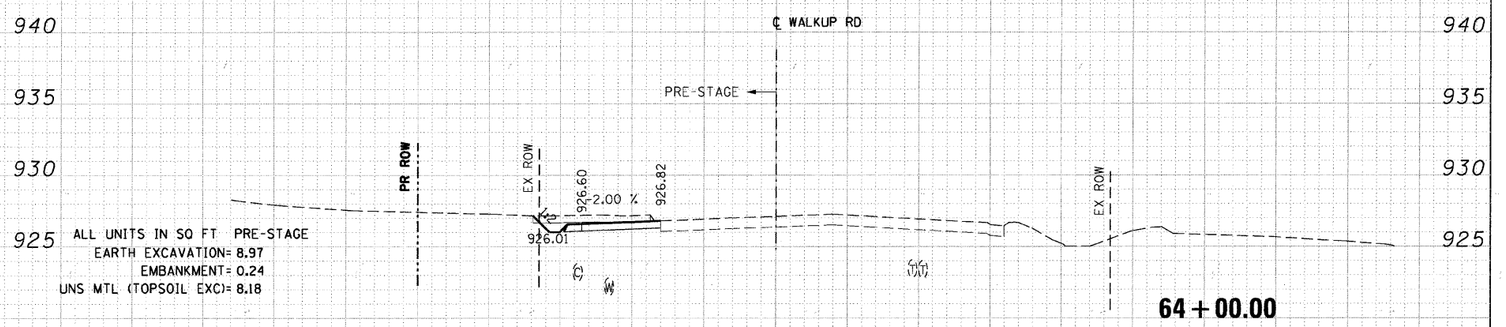

ALL UNITS IN SQ FT PRE-STAGE
EARTH EXCAVATION= 8.97
EMBANKMENT= 0.24
UNS MTL (TOPSOIL EXC)= 8.18

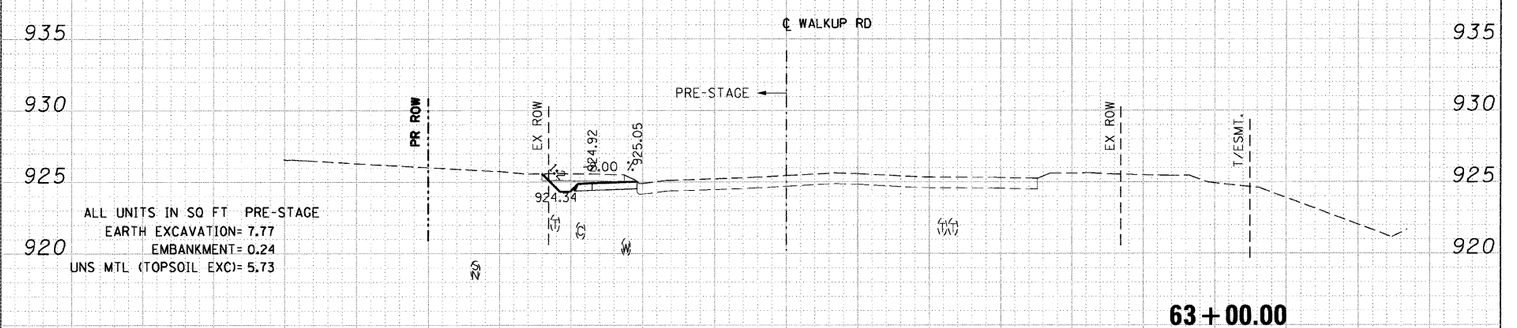

ALL UNITS IN SQ FT PRE-STAGE
EARTH EXCAVATION= 7.77
EMBANKMENT= 0.24
UNS MTL (TOPSOIL EXC)= 5.73

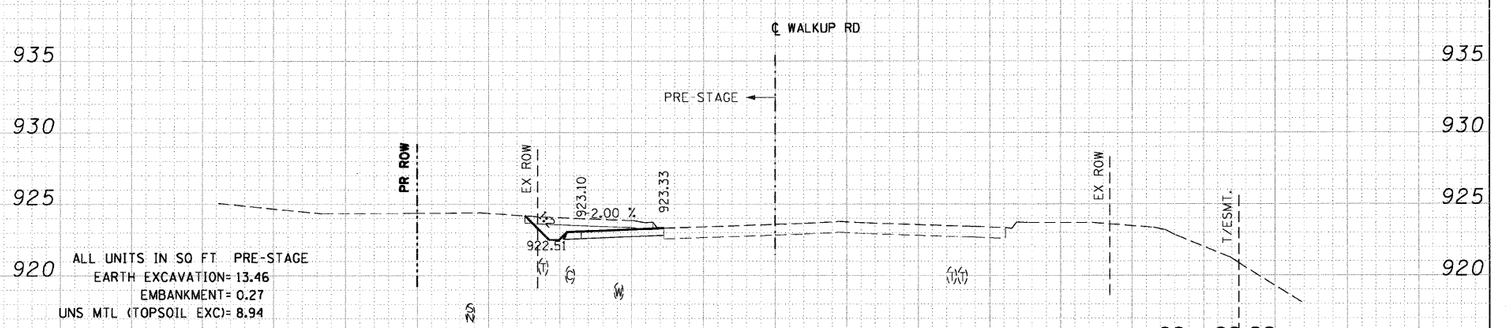

ALL UNITS IN SQ FT PRE-STAGE
EARTH EXCAVATION= 13.46
EMBANKMENT= 0.27
UNS MTL (TOPSOIL EXC)= 8.94

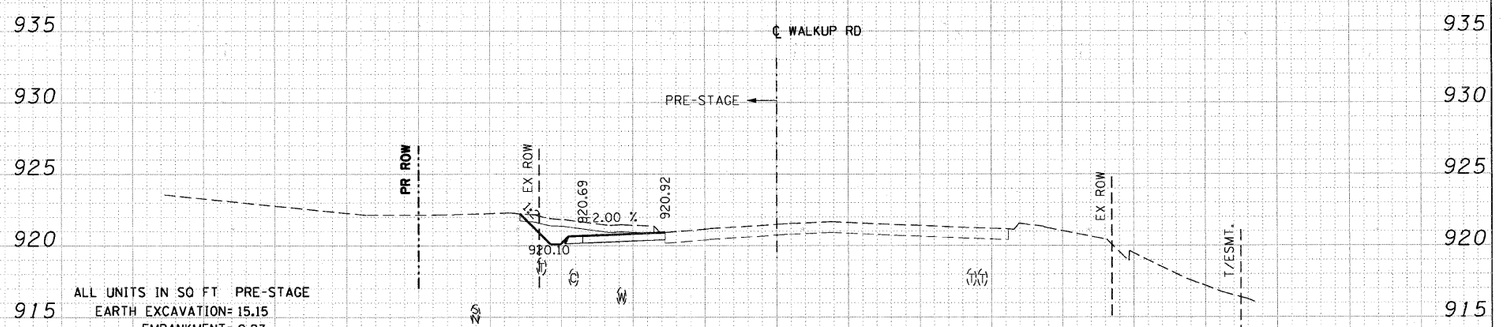

ALL UNITS IN SQ FT PRE-STAGE
EARTH EXCAVATION= 15.15
EMBANKMENT= 0.27
UNS MTL (TOPSOIL EXC)= 9.36

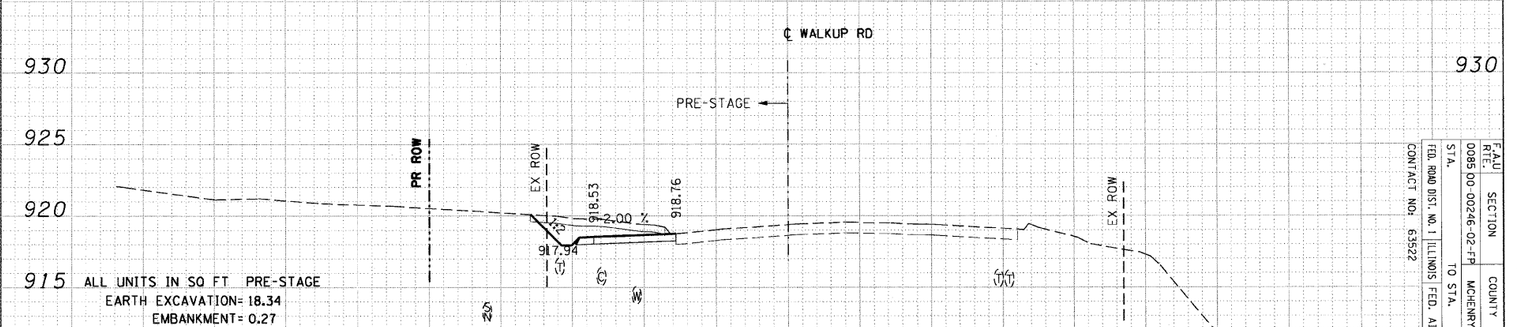

ALL UNITS IN SQ FT PRE-STAGE
EARTH EXCAVATION= 18.34
EMBANKMENT= 0.27
UNS MTL (TOPSOIL EXC)= 9.39

PRESTAGE CROSS-SECTIONS: WALKUP ROAD

F.A.U. RTE.	SECTION	COUNTY	TOTAL SHEETS	SHEET NO.
	0088 DD-00246-02-FP	MCHENRY	292	244
FED. ROAD DIST. NO. 1	ILLINOIS	FED. AID PROJECT		
CONTRACT NO: 63522	STA.	TO STA.		