| ORIGINAL SURVEY | | BY | DATE |
|---|---|---|---|
| | SURVEYED | | |
| | PLOTTED | | |
| NOTE BOOK | TEMPLATE | | |
| | AREAS | | |
| NO. | AREAS CHECKED | | |

| FINAL SURVEY | | BY | DATE |
|---|---|---|---|
| | SURVEYED | | |
| | PLOTTED | | |
| NOTE BOOK | TEMPLATE | | |
| | AREAS | | |
| NO. | AREAS CHECKED | | |

..\XP02\A001.DGN, ..\XR02\A001.DGN, ..\PL02\A002.DGN, ..\PL02\A004.DGN, ..\PR02\A001.DGN, ..\PM02\A002.DGN, ..\XR02\A001.DGN
6-09-2014 16:39:23 \\FS-0044\AM\VAULT_D-TRANS_07\2202\300-03\CIVIL\CAD\02 CONTRACT\A TENG\SHEET\XS02\A004.SHT STANKIRJ

NOTE: THE EXACT LOCATION AND ELEVATION OF EXISTING STRUCTURES, UTILITIES, AND PIPING SHALL BE VERIFIED IN THE FIELD BY THE CONTRACTOR.

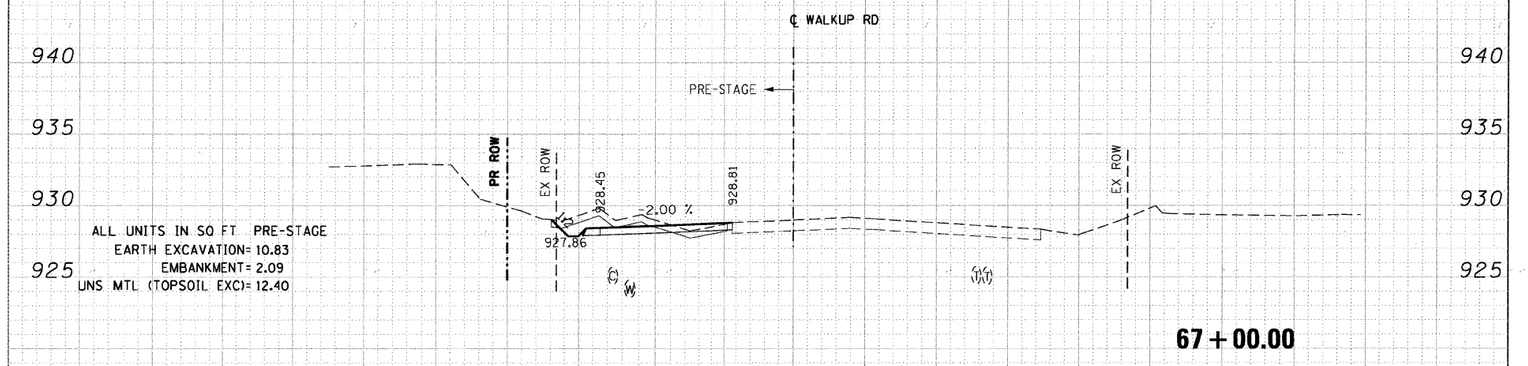


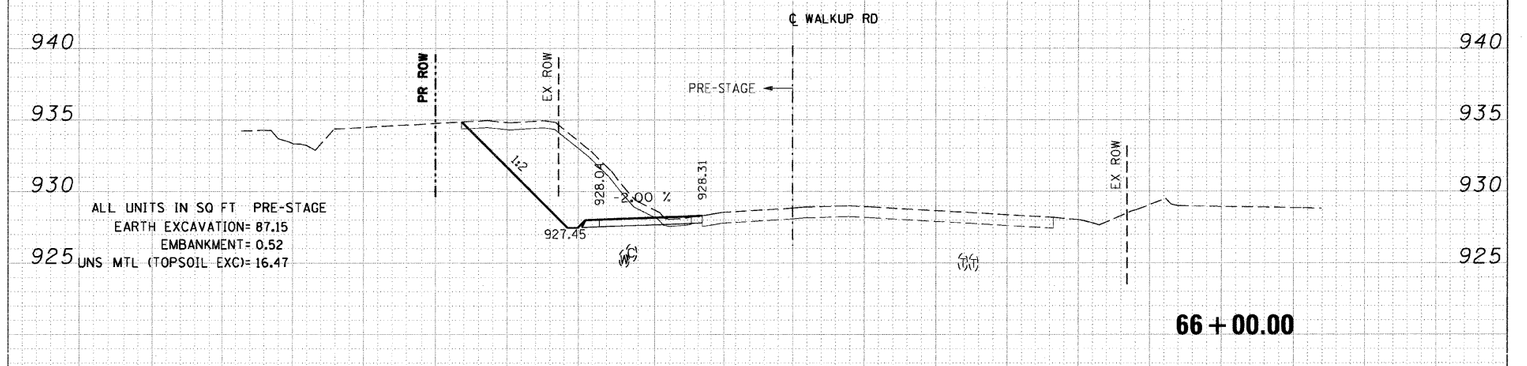


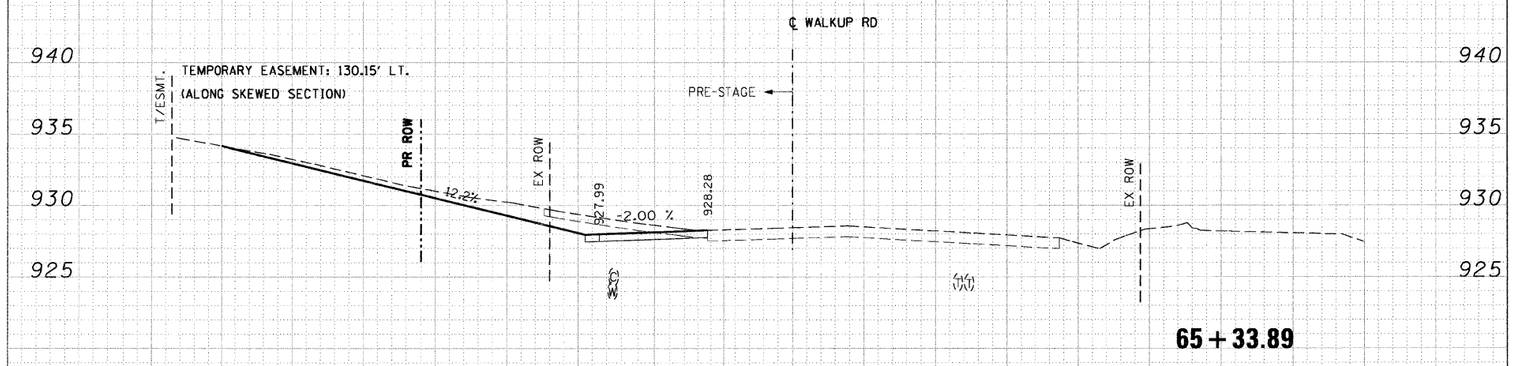


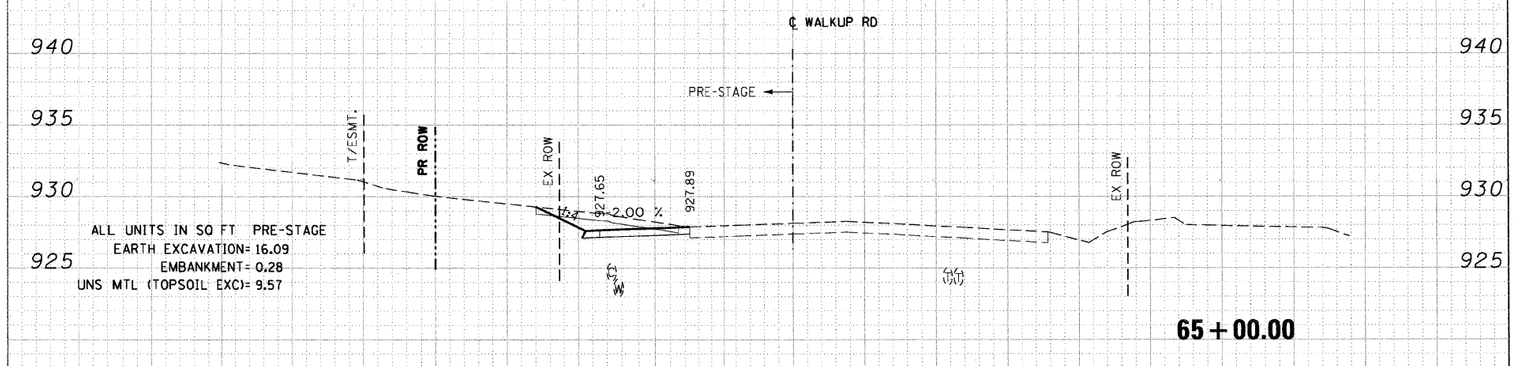


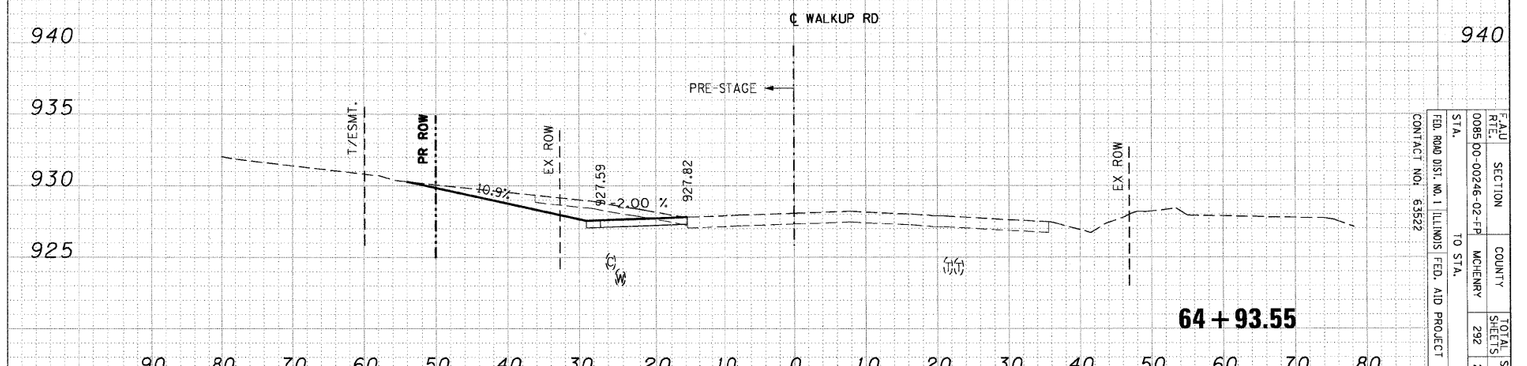


PRESTAGE CROSS-SECTIONS: WALKUP ROAD

| F.A.U. RTE. | SECTION | COUNTY | TOTAL SHEETS | SHEET NO. |
|---|---|---|---|---|
| | 0085 00-0024B-02-FP | MCHENRY | 292 | 245 |
| STA. | TO STA. | | | |

FED. ROAD DIST. NO. 1 ILLINOIS FED. AID PROJECT
CONTRACT NO. 63522