F.A.U RTE.	SECTION	COUNTY	TOTAL SHEETS	SHEET NO.
0085	00-00246-02-FP	MCHENRY	292	256
STA. 57+00.00	TO STA. 58+24.11			
FED. ROAD DIST. NO. 1	ILLINOIS	FED. AID PROJECT		
CONTACT NO: 63522				

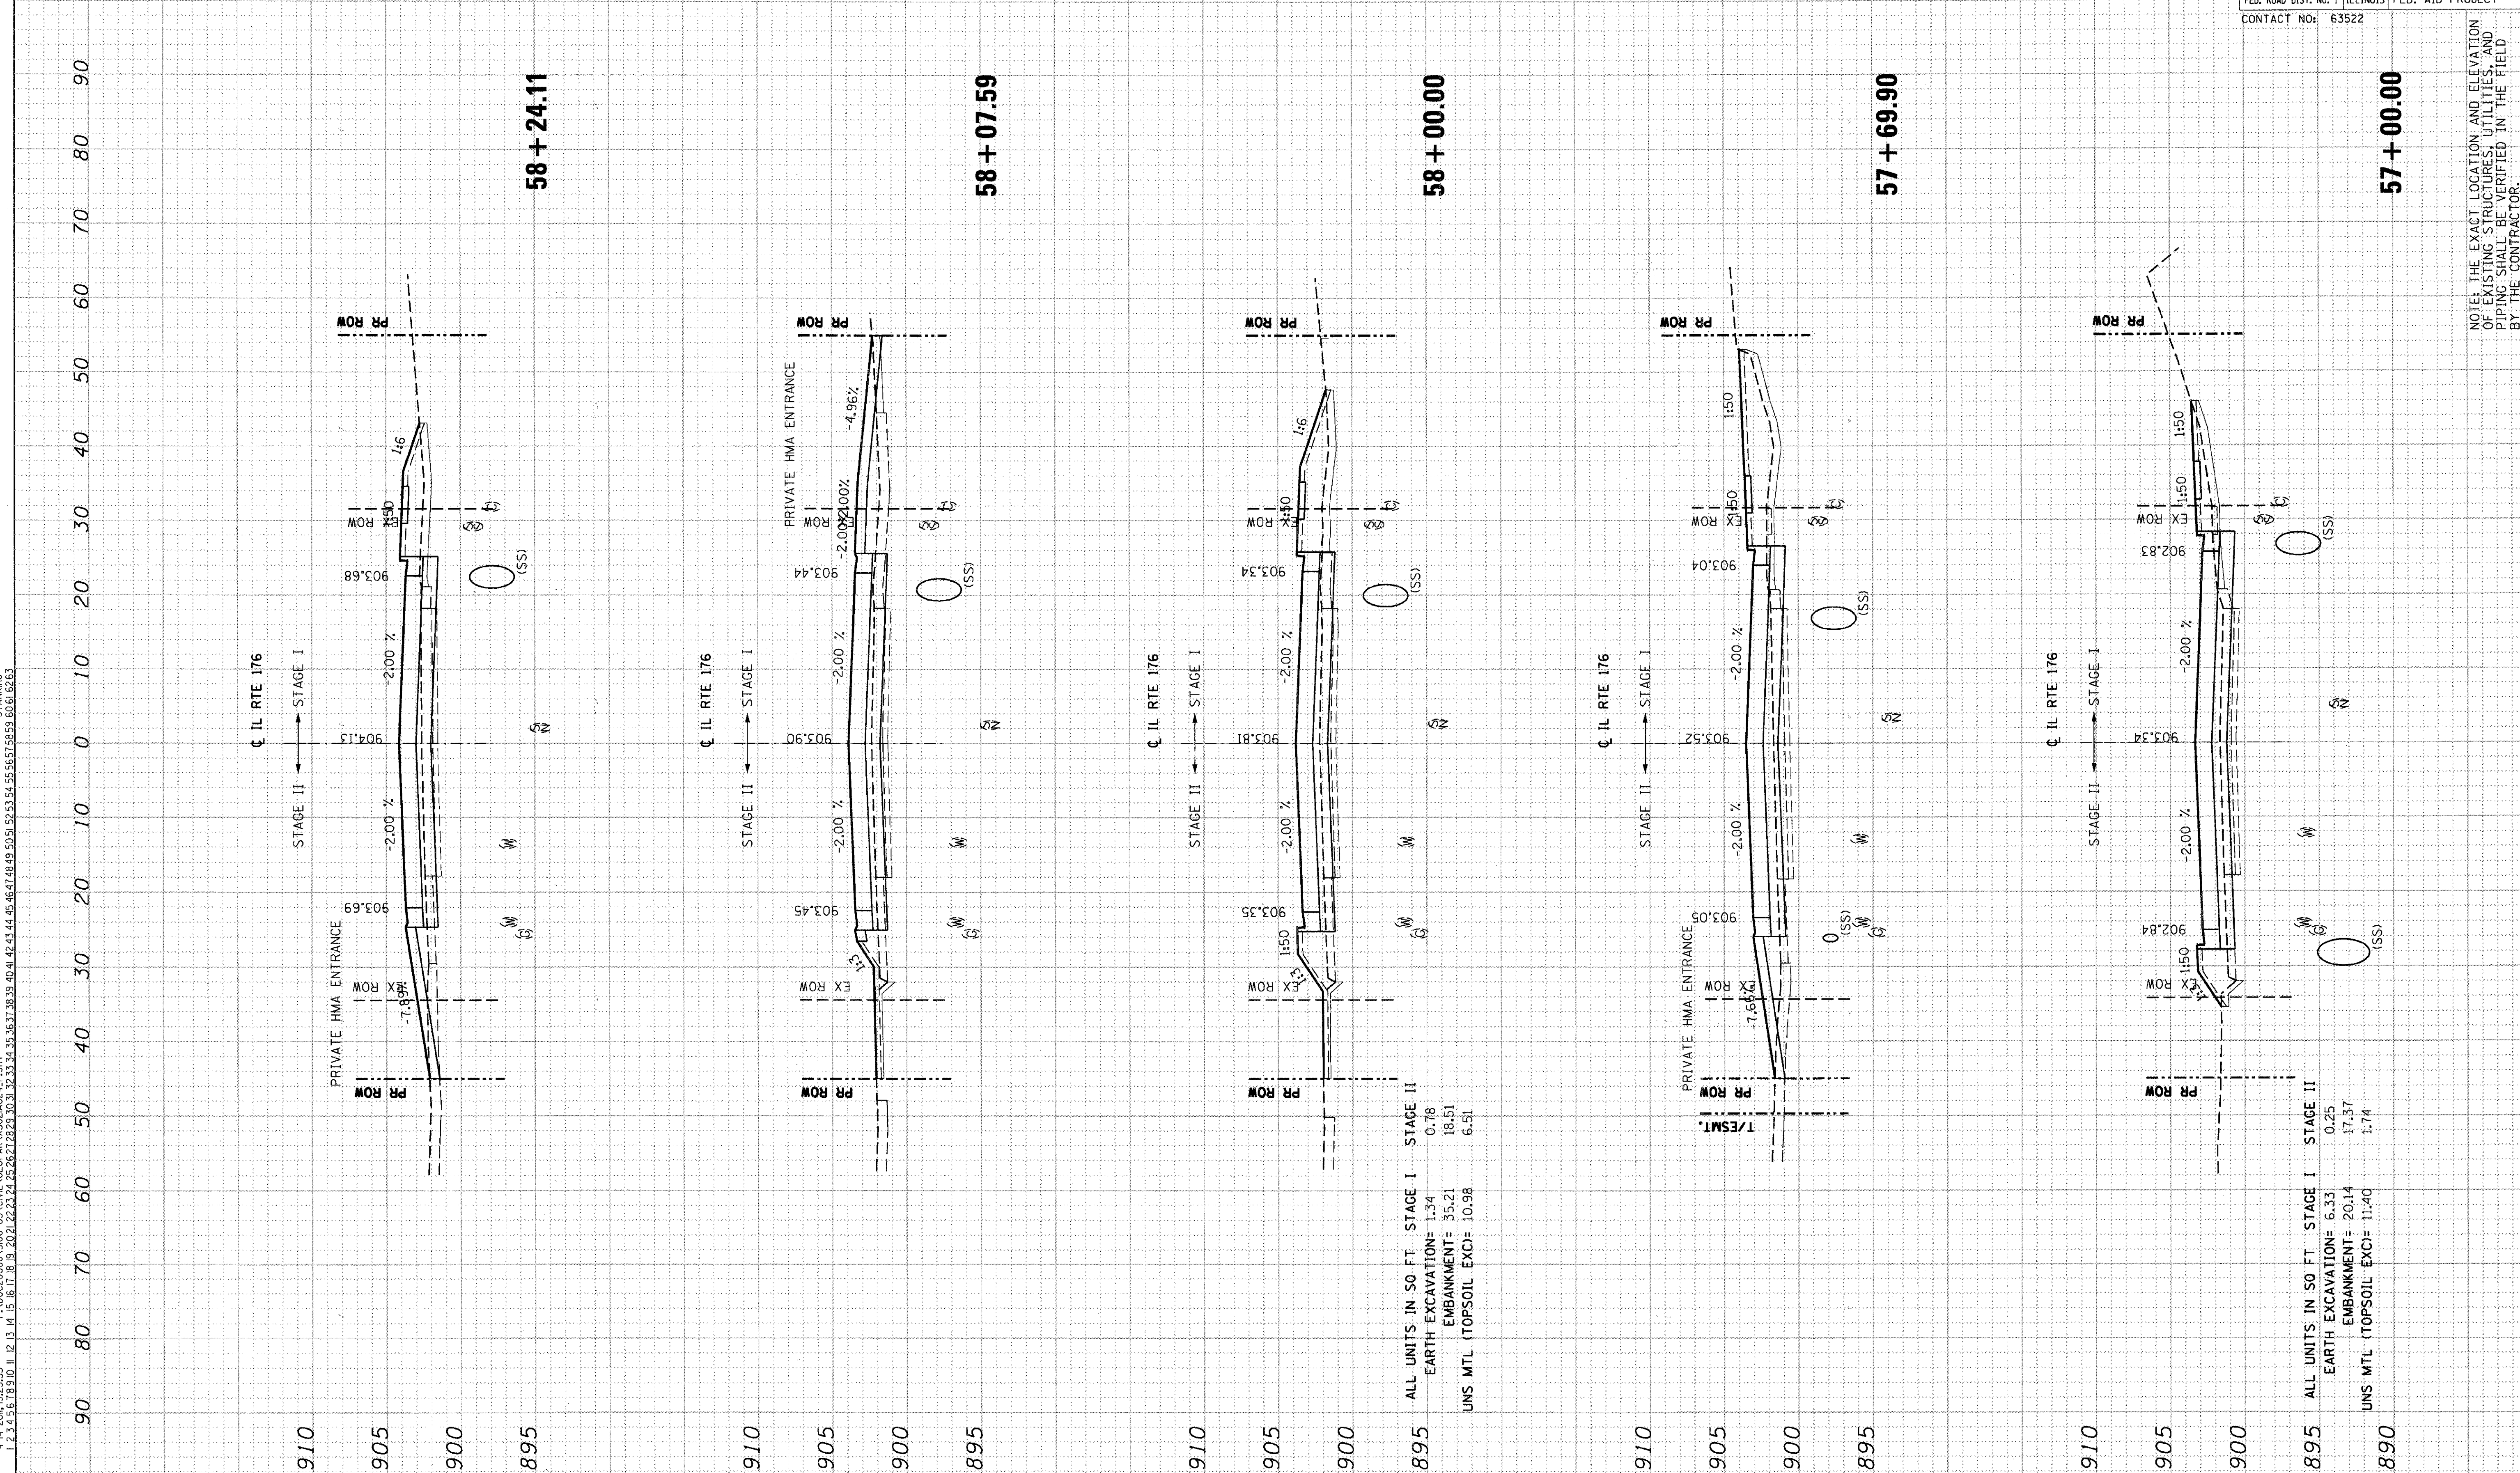

PROPOSED CROSS-SECTIONS: IL RTE 176