F.A.U RTE.	SECTION	COUNTY	TOTAL SHEETS	SHEET NO.
0085	00-00246-02-FP	MCHENRY	292	258
STA. 60+07.50	TO STA. 61+00.00			
FED. ROAD DIST. NO. 1	ILLINOIS	FED. AID PROJECT		
CONTACT NO: 63522				

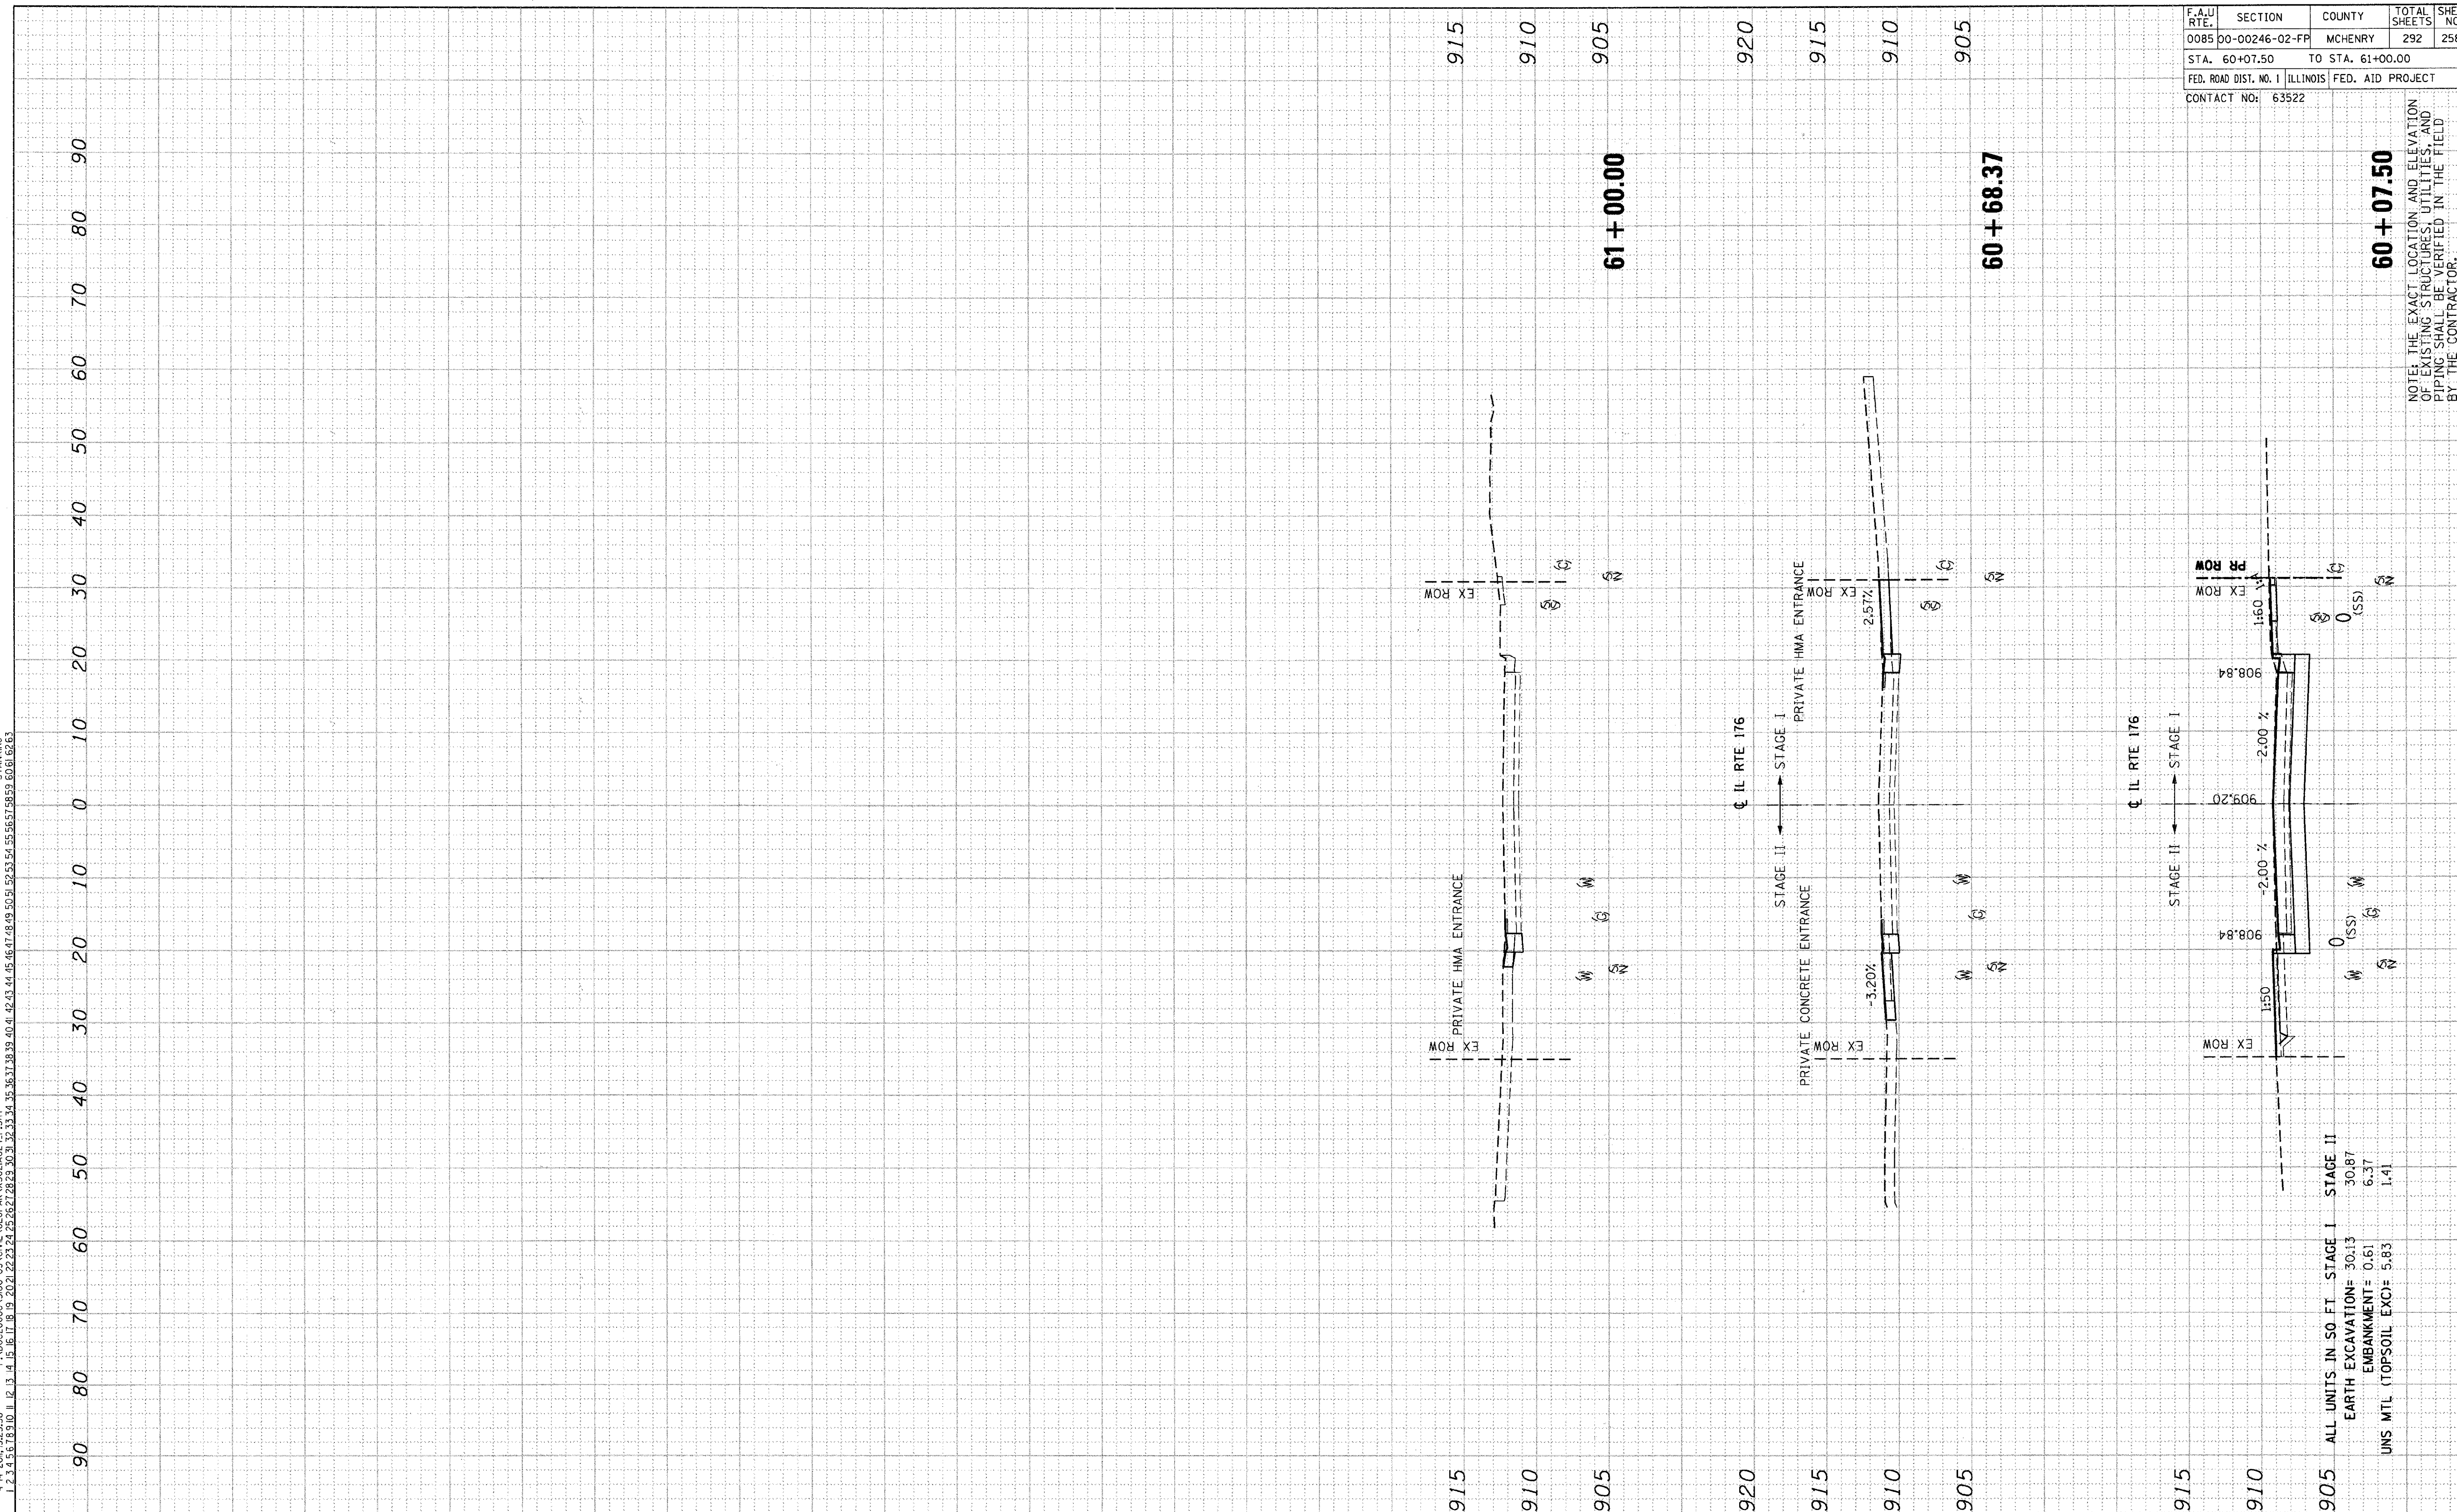

NOTE: THE EXACT LOCATION AND ELEVATION OF EXISTING STRUCTURES, UTILITIES, AND PIPING SHALL BE VERIFIED IN THE FIELD BY THE CONTRACTOR.

ALL UNITS IN SQ FT.	STAGE I	STAGE II
EARTH EXCAVATION=	30.13	30.87
EMBANKMENT=	0.61	6.37
UNS MTL (TOPSOIL EXC)=	5.83	1.41

PROPOSED CROSS-SECTIONS: IL RTE 176