| F.A.U RTE. | SECTION | COUNTY | TOTAL SHEETS | SHEET NO. |
|---|---|---|---|---|
| 0085 | 00-00246-02-FP | MCHENRY | 292 | 259 |
| STA. 43+22.55 | | TO STA. 45+00.00 | | |
| FED. ROAD DIST. NO. 1 | ILLINOIS | FED. AID PROJECT | | |

CONTRACT NO: 63522

NOTE: THE EXACT LOCATION AND ELEVATION OF EXISTING STRUCTURES, UTILITIES, AND PIPING SHALL BE VERIFIED IN THE FIELD BY THE CONTRACTOR.

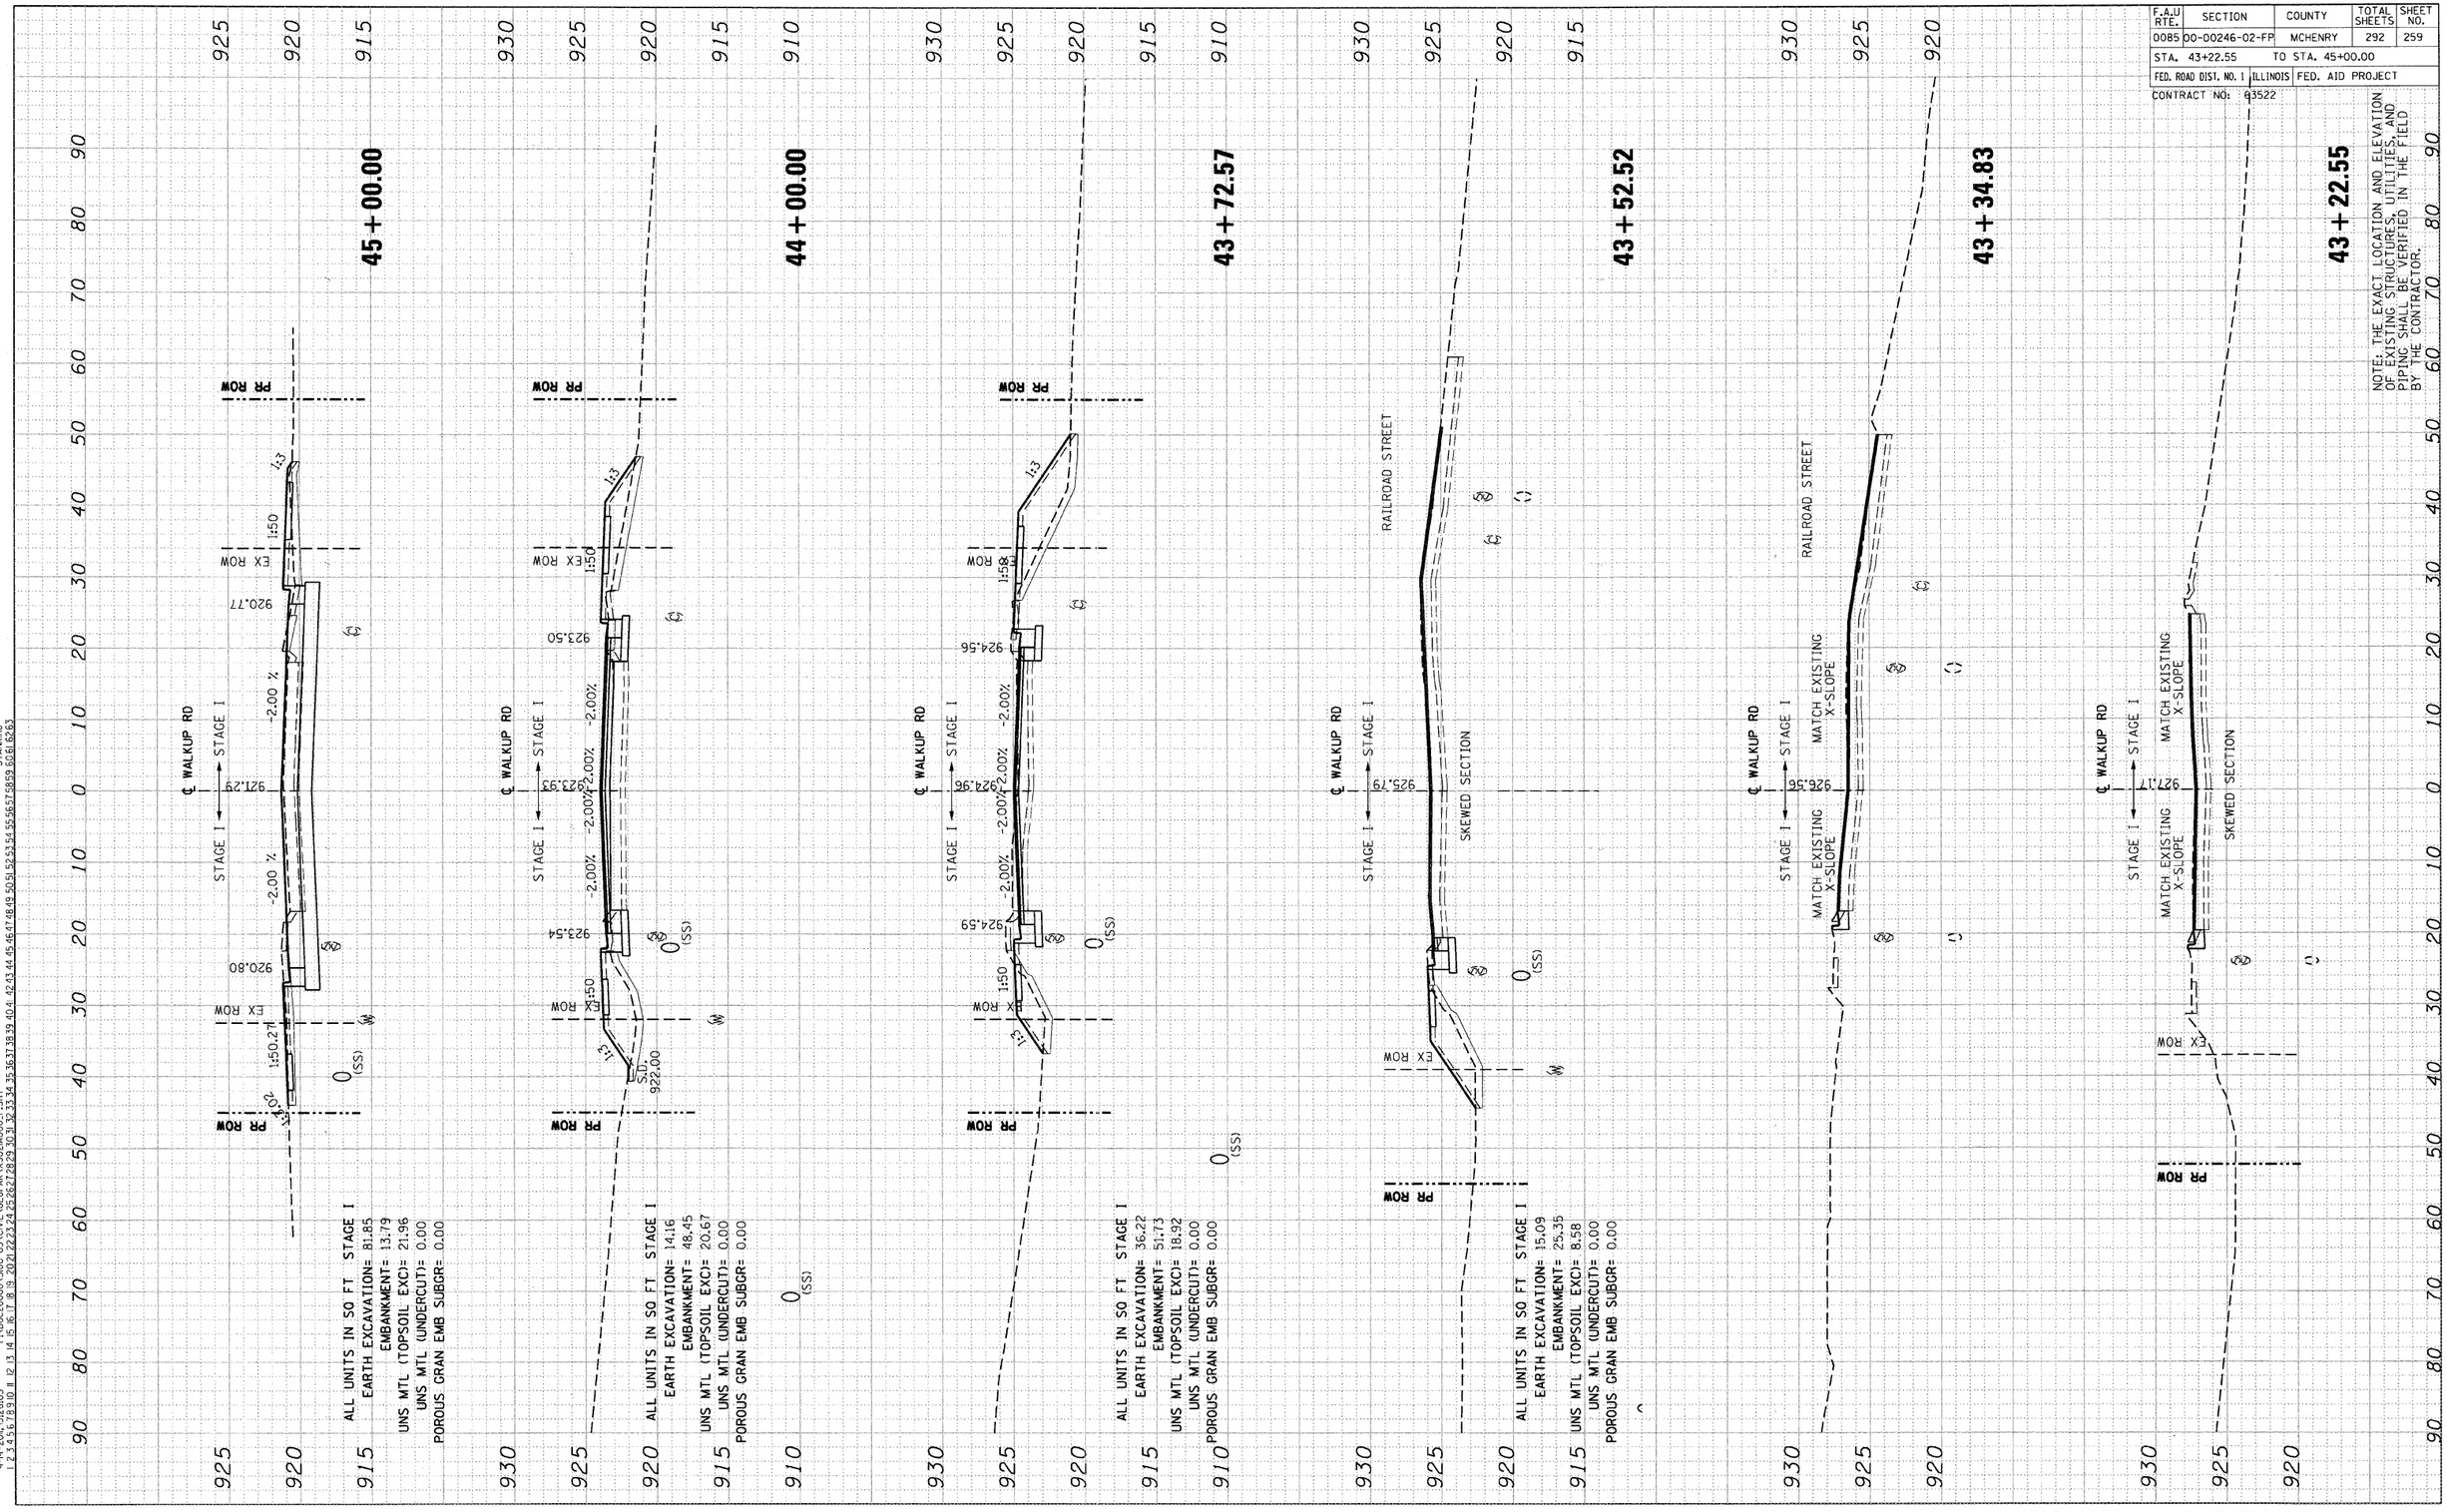


PROPOSED CROSS-SECTIONS: WALKUP ROAD