F.A.U RTE.	SECTION	COUNTY	TOTAL SHEETS	SHEET NO.
0085	00-00246-02-FP	MCHENRY	292	265
STA. 63+36.12	TO STA. 67+00.00			
FED. ROAD DIST. NO. 1	ILLINOIS	FED. AID PROJECT		
CONTRACT NO: 63522				

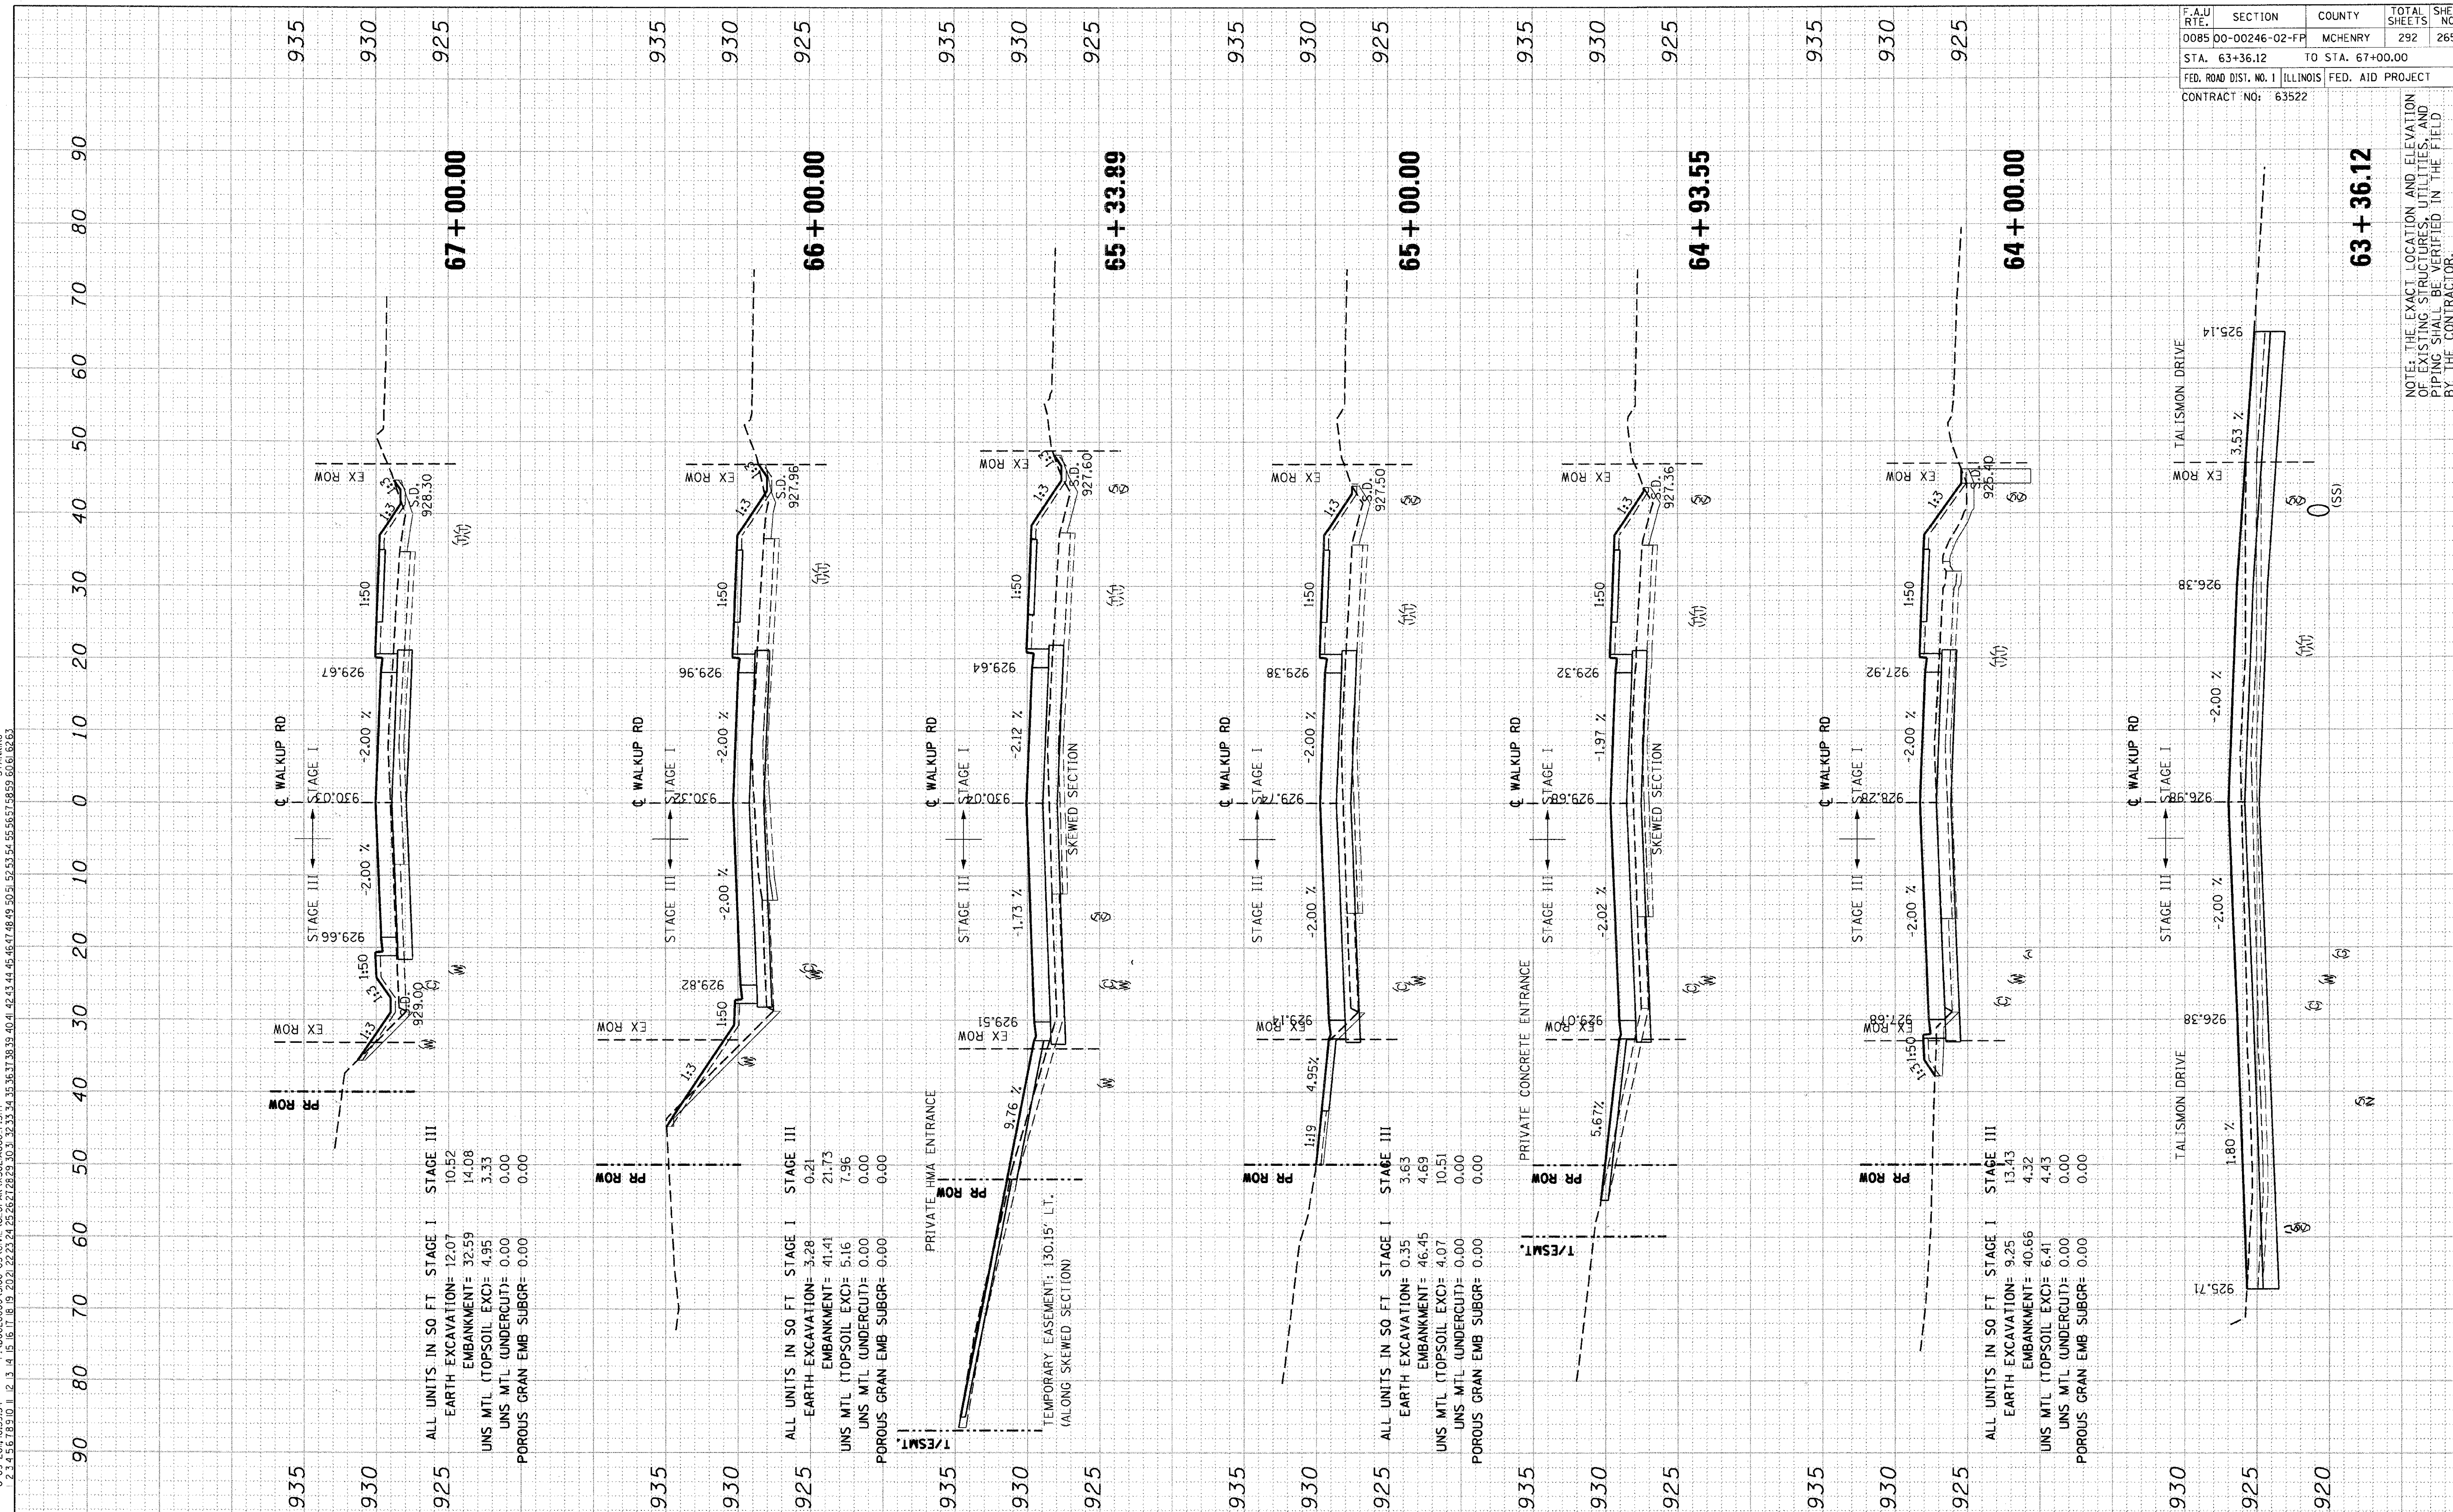

Station 67+00.00

ALL UNITS IN SQ FT	STAGE I	STAGE III
EARTH EXCAVATION=	12.07	10.52
EMBANKMENT=	32.59	14.08
UNS MTL (TOPSOIL EXC)=	4.95	3.33
UNS MTL (UNDERCUT)=	0.00	0.00
POROUS GRAN EMB SUBGR=	0.00	0.00

Station 66+00.00

ALL UNITS IN SQ FT	STAGE I	STAGE III
EARTH EXCAVATION=	3.28	0.21
EMBANKMENT=	41.41	21.73
UNS MTL (TOPSOIL EXC)=	5.16	7.96
UNS MTL (UNDERCUT)=	0.00	0.00
POROUS GRAN EMB SUBGR=	0.00	0.00

Station 65+00.00

ALL UNITS IN SQ FT	STAGE I	STAGE III
EARTH EXCAVATION=	0.35	3.63
EMBANKMENT=	46.45	4.69
UNS MTL (TOPSOIL EXC)=	4.07	10.51
UNS MTL (UNDERCUT)=	0.00	0.00
POROUS GRAN EMB SUBGR=	0.00	0.00

Station 64+00.00

ALL UNITS IN SQ FT	STAGE I	STAGE III
EARTH EXCAVATION=	9.25	13.43
EMBANKMENT=	40.66	4.32
UNS MTL (TOPSOIL EXC)=	6.41	4.43
UNS MTL (UNDERCUT)=	0.00	0.00
POROUS GRAN EMB SUBGR=	0.00	0.00

PROPOSED CROSS-SECTIONS: WALKUP ROAD