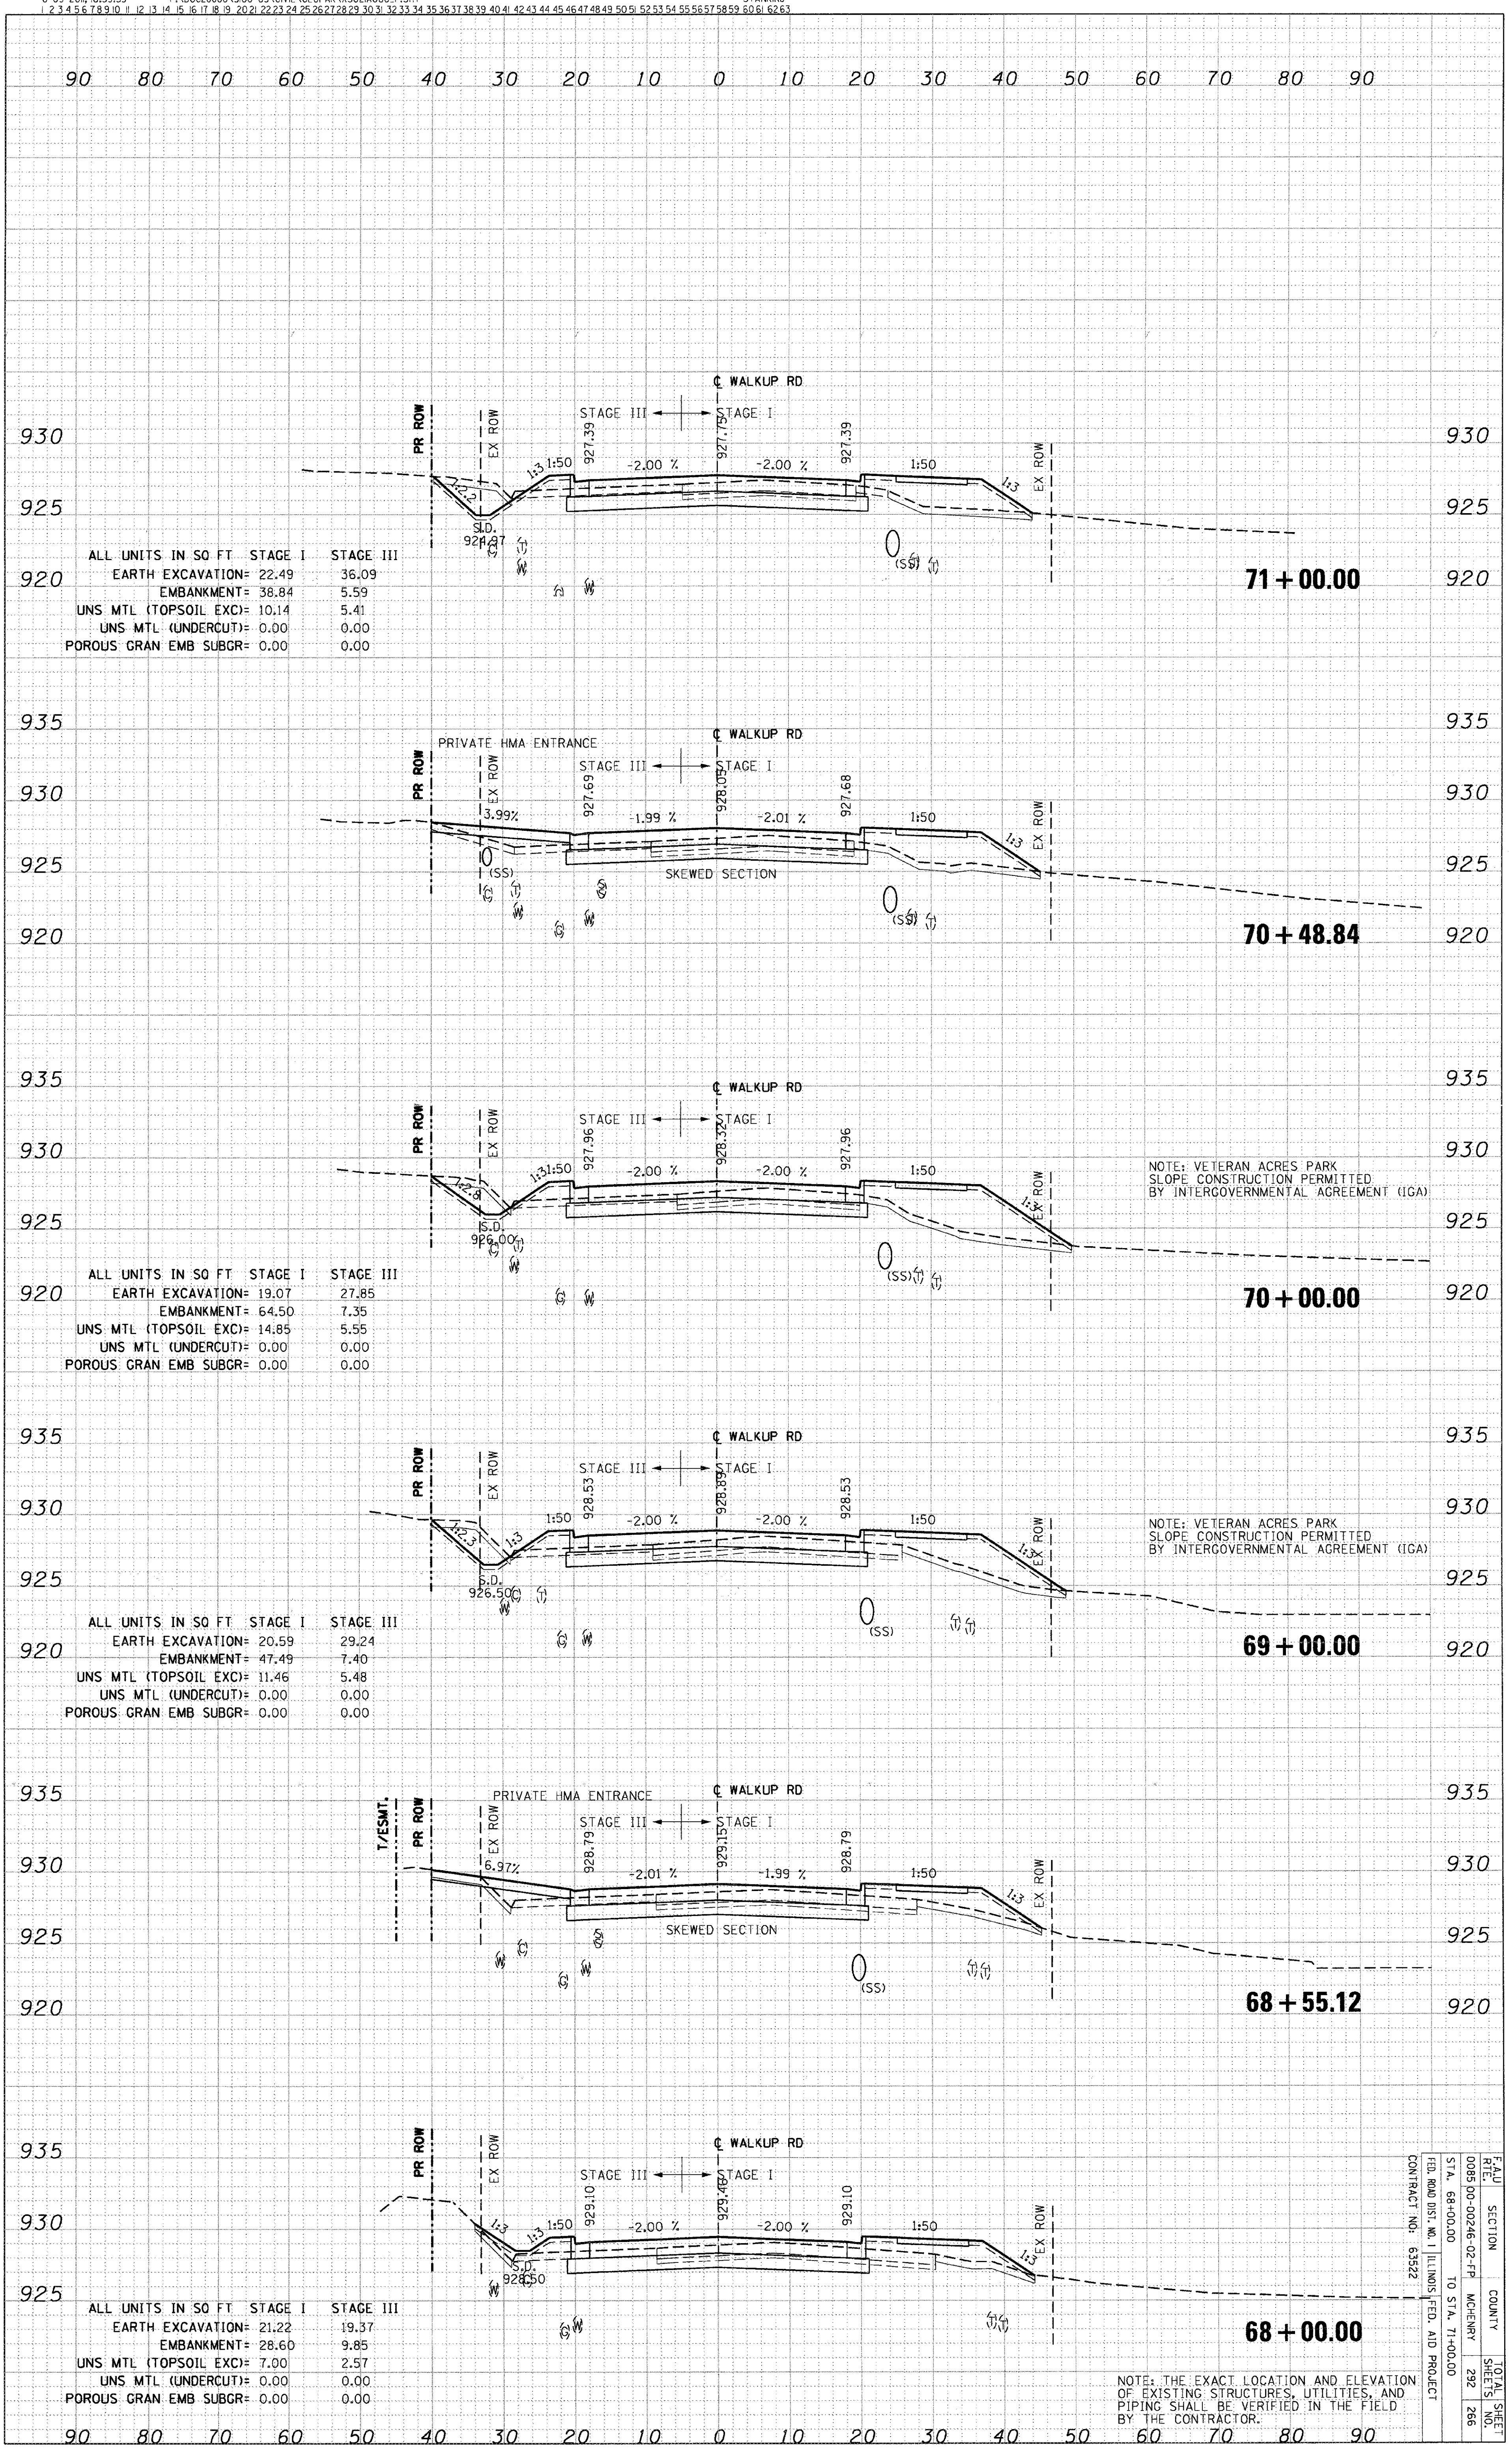

71 + 00.00

ALL UNITS IN SQ FT	STAGE I	STAGE III
EARTH EXCAVATION=	22.49	36.09
EMBANKMENT=	38.84	5.59
UNS MTL (TOPSOIL EXC)=	10.14	5.41
UNS MTL (UNDERCUT)=	0.00	0.00
POROUS GRAN EMB SUBGR=	0.00	0.00

70 + 00.00

ALL UNITS IN SQ FT	STAGE I	STAGE III
EARTH EXCAVATION=	19.07	27.85
EMBANKMENT=	64.50	7.35
UNS MTL (TOPSOIL EXC)=	14.85	5.55
UNS MTL (UNDERCUT)=	0.00	0.00
POROUS GRAN EMB SUBGR=	0.00	0.00

NOTE: VETERAN ACRES PARK SLOPE CONSTRUCTION PERMITTED BY INTERGOVERNMENTAL AGREEMENT (IGA)

69 + 00.00

ALL UNITS IN SQ FT	STAGE I	STAGE III
EARTH EXCAVATION=	20.59	29.24
EMBANKMENT=	47.49	7.40
UNS MTL (TOPSOIL EXC)=	11.46	5.48
UNS MTL (UNDERCUT)=	0.00	0.00
POROUS GRAN EMB SUBGR=	0.00	0.00

NOTE: VETERAN ACRES PARK SLOPE CONSTRUCTION PERMITTED BY INTERGOVERNMENTAL AGREEMENT (IGA)

68 + 00.00

ALL UNITS IN SQ FT	STAGE I	STAGE III
EARTH EXCAVATION=	21.22	19.37
EMBANKMENT=	28.60	9.85
UNS MTL (TOPSOIL EXC)=	7.00	2.57
UNS MTL (UNDERCUT)=	0.00	0.00
POROUS GRAN EMB SUBGR=	0.00	0.00

NOTE: THE EXACT LOCATION AND ELEVATION OF EXISTING STRUCTURES, UTILITIES, AND PIPING SHALL BE VERIFIED IN THE FIELD BY THE CONTRACTOR.

F.A.U RTE.	SECTION	COUNTY	TOTAL SHEETS	SHEET NO.
0085	00-00246-02-FP	MCHENRY	292	266
STA. 68+00.00	TO STA. 71+00.00			
FED. ROAD DIST. NO. 1	ILLINOIS	FED. AID PROJECT		
CONTRACT NO: 63522				

PROPOSED CROSS-SECTIONS: WALKUP ROAD