F.A.U RTE.	SECTION	COUNTY	TOTAL SHEETS	SHEET NO.
0085	00-00246-02-FP	MCHENRY	292	274
STA. 243+00.00	TO STA. 247+00.00			
FED. ROAD DIST. NO. 1	ILLINOIS	FED. AID PROJECT		

CONTRACT NO: 63522

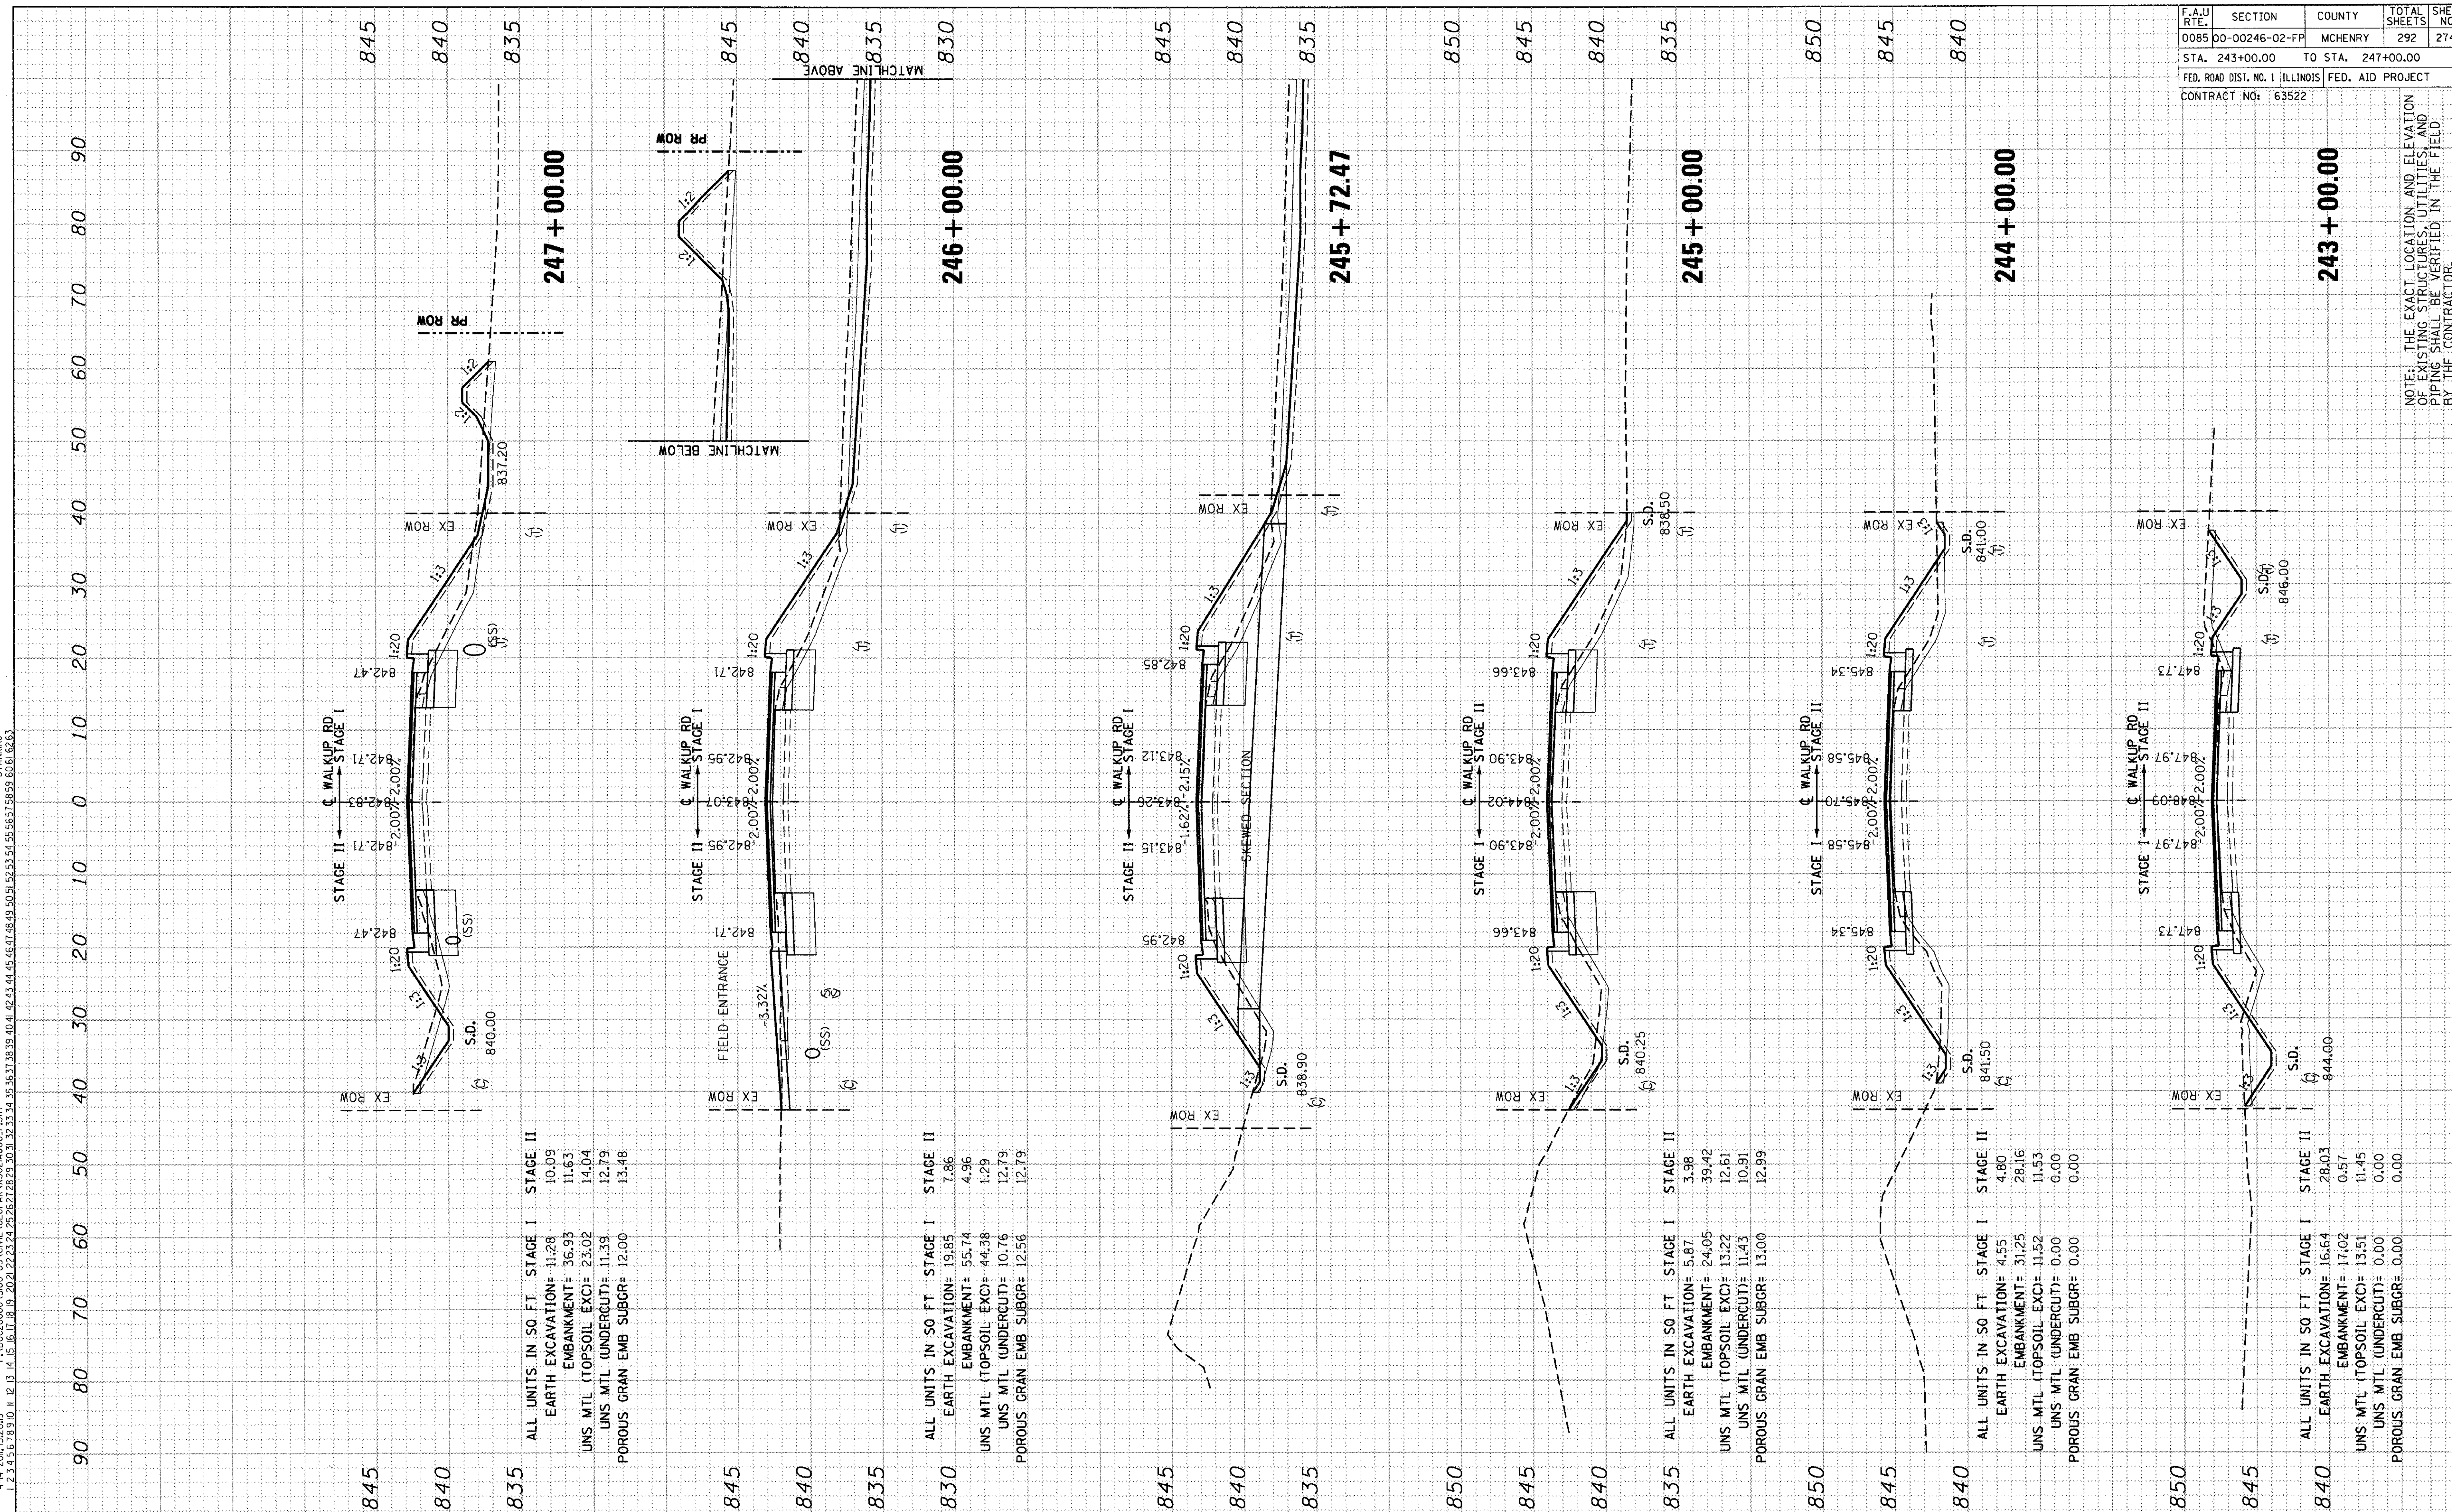

NOTE: THE EXACT LOCATION AND ELEVATION OF EXISTING STRUCTURES, UTILITIES, AND PIPING SHALL BE VERIFIED IN THE FIELD BY THE CONTRACTOR.

247+00.00

ALL UNITS IN SQ FT	STAGE I	STAGE II
EARTH EXCAVATION=	11.28	10.09
EMBANKMENT=	36.93	11.63
UNS MTL (TOPSOIL EXC)=	23.02	14.04
UNS MTL (UNDERCUT)=	11.39	12.79
POROUS GRAN EMB SUBGR=	12.00	13.48

246+00.00

ALL UNITS IN SQ FT	STAGE I	STAGE II
EARTH EXCAVATION=	19.85	7.86
EMBANKMENT=	55.74	4.96
UNS MTL (TOPSOIL EXC)=	44.38	1.29
UNS MTL (UNDERCUT)=	10.76	12.79
POROUS GRAN EMB SUBGR=	12.56	12.79

245+00.00

ALL UNITS IN SQ FT	STAGE I	STAGE II
EARTH EXCAVATION=	5.87	3.98
EMBANKMENT=	24.05	39.42
UNS MTL (TOPSOIL EXC)=	13.22	12.61
UNS MTL (UNDERCUT)=	11.43	10.91
POROUS GRAN EMB SUBGR=	13.00	12.99

244+00.00

ALL UNITS IN SQ FT	STAGE I	STAGE II
EARTH EXCAVATION=	4.55	4.80
EMBANKMENT=	31.25	28.16
UNS MTL (TOPSOIL EXC)=	11.52	11.53
UNS MTL (UNDERCUT)=	0.00	0.00
POROUS GRAN EMB SUBGR=	0.00	0.00

243+00.00

ALL UNITS IN SQ FT	STAGE I	STAGE II
EARTH EXCAVATION=	16.64	28.03
EMBANKMENT=	17.02	0.57
UNS MTL (TOPSOIL EXC)=	13.51	11.45
UNS MTL (UNDERCUT)=	0.00	0.00
POROUS GRAN EMB SUBGR=	0.00	0.00

PROPOSED CROSS-SECTIONS: WALKUP ROAD