F.A.U RTE.	SECTION	COUNTY	TOTAL SHEETS	SHEET NO.
0085	00-00246-02-FP	MCHENRY	292	277
STA. 257+00.00 TO STA. 260+00.00				
FED. ROAD DIST. NO. 1	ILLINOIS	FED. AID PROJECT		

CONTRACT NO: 63522

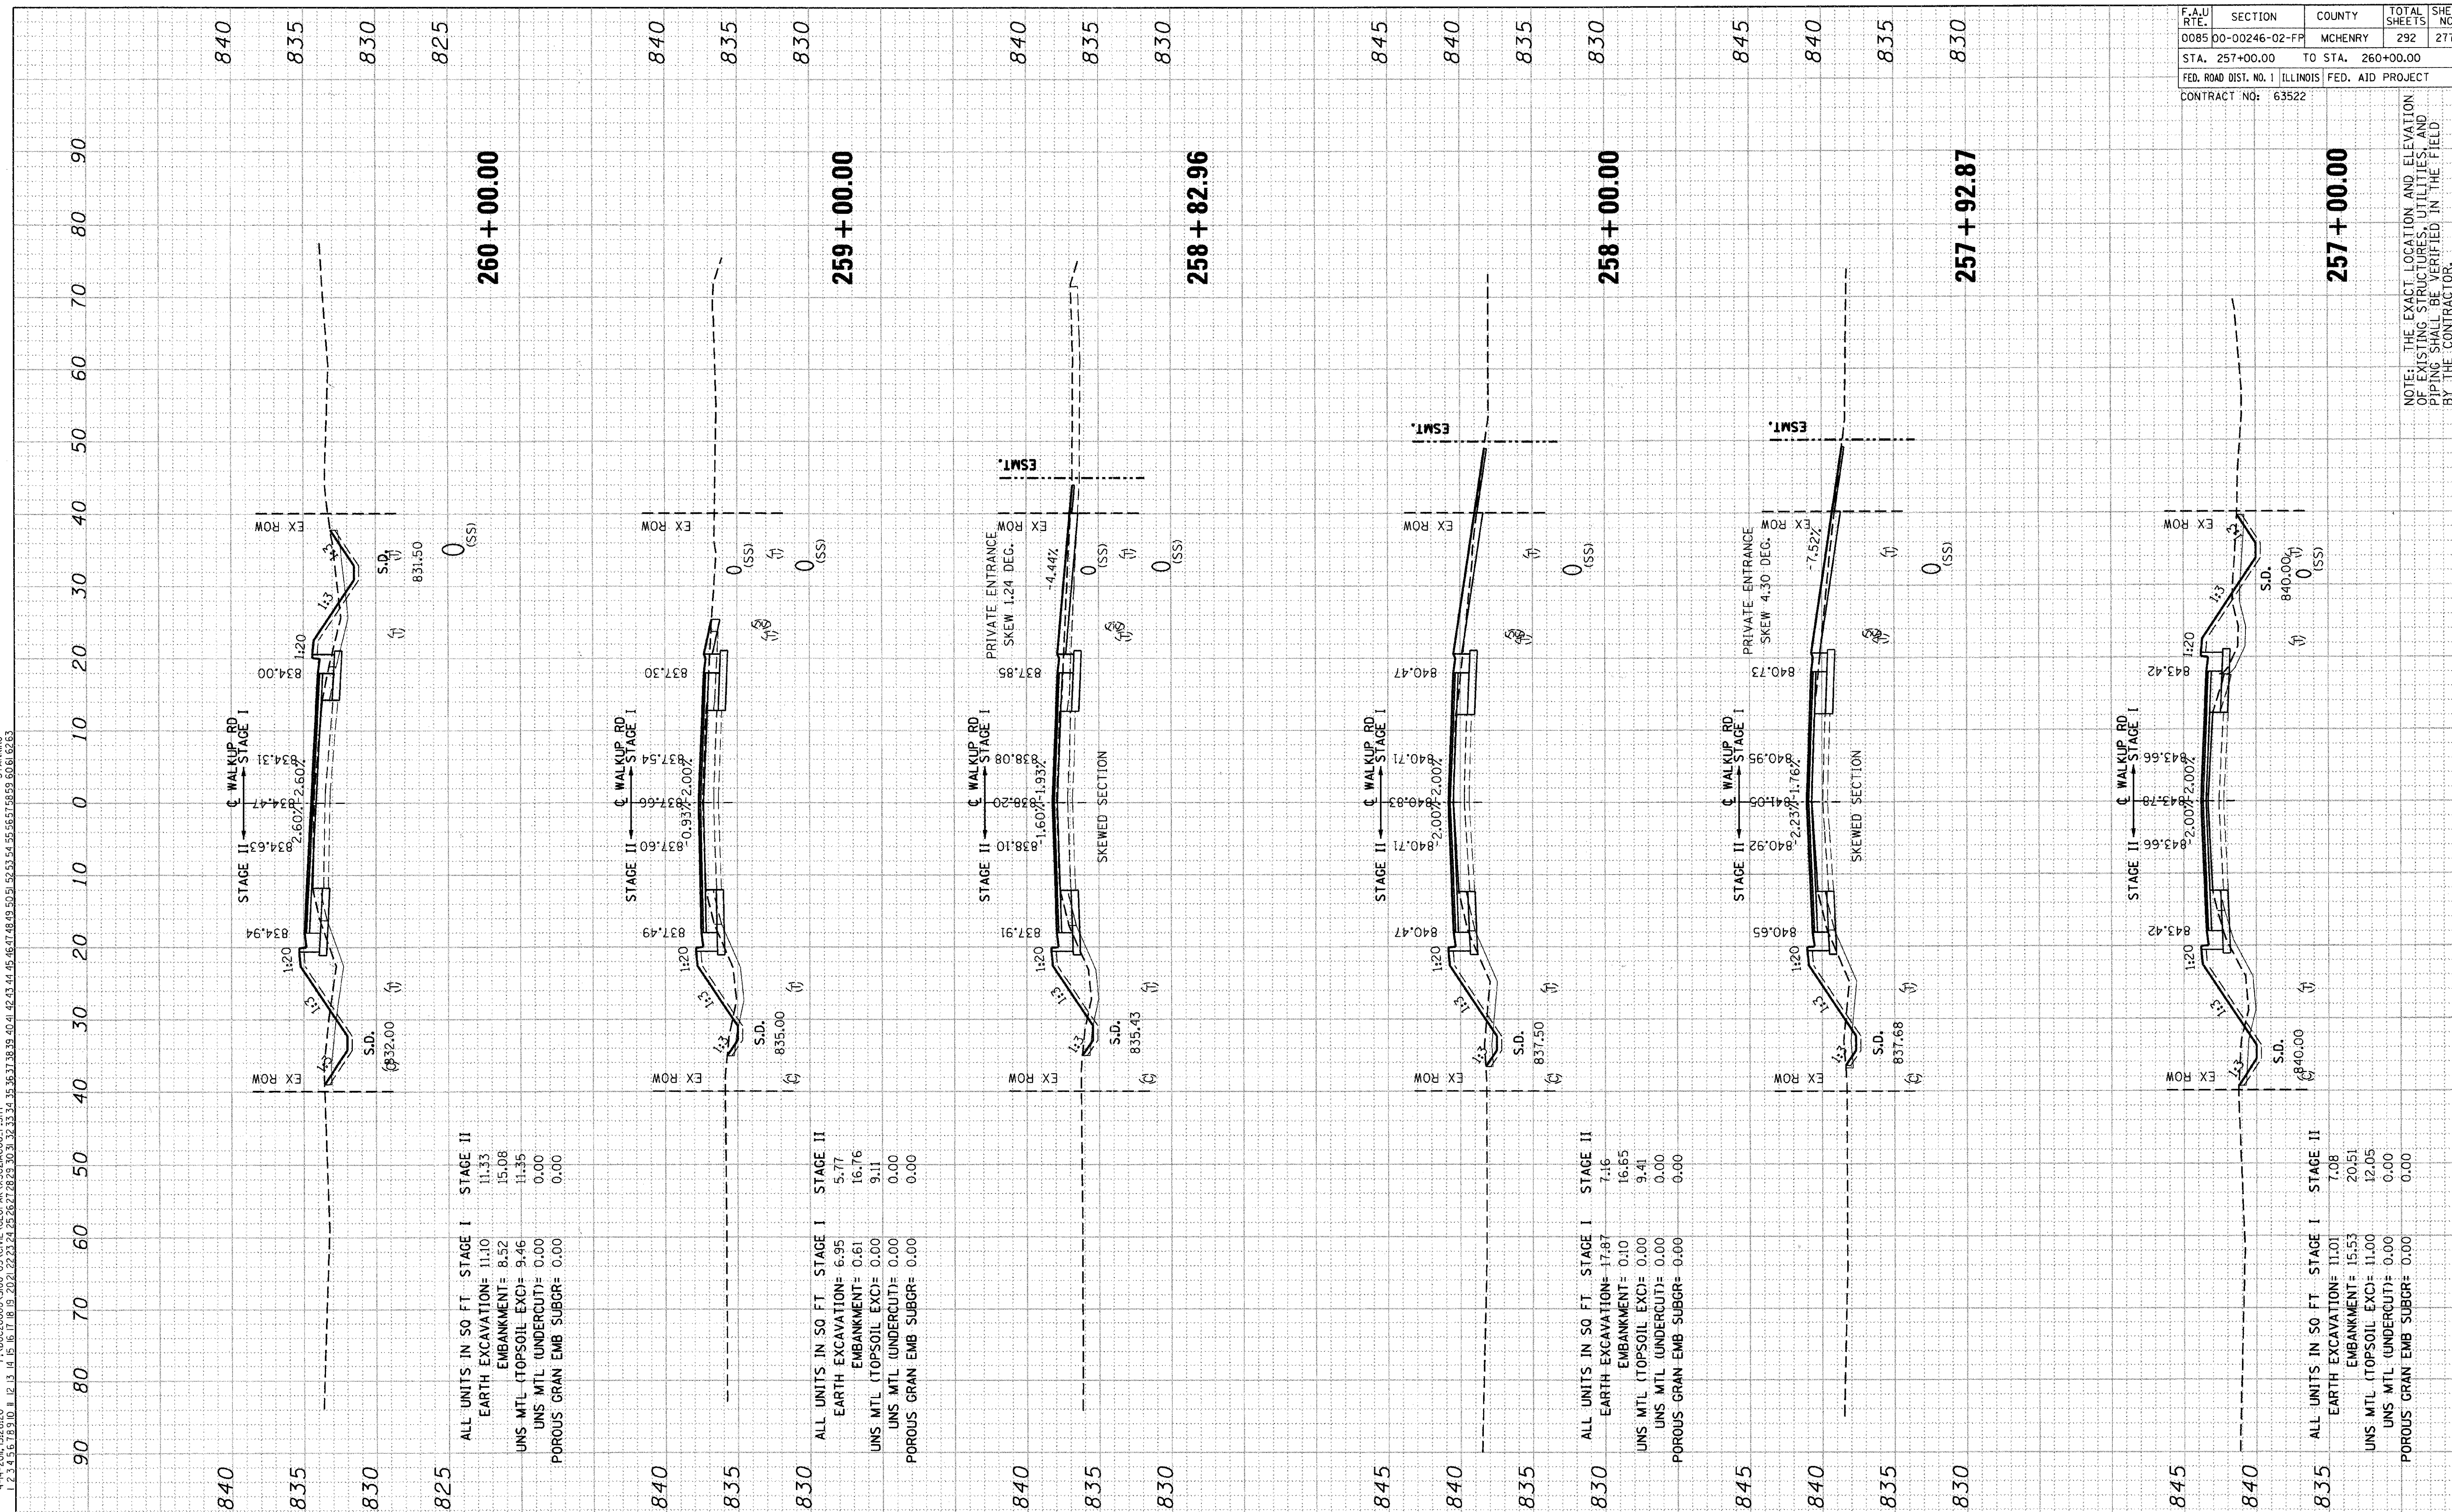

NOTE: THE EXACT LOCATION AND ELEVATION OF EXISTING STRUCTURES, UTILITIES, AND PIPING SHALL BE VERIFIED IN THE FIELD BY THE CONTRACTOR.

260 + 00.00

ALL UNITS IN SQ FT	STAGE I	STAGE II
EARTH EXCAVATION=	11.10	11.33
EMBANKMENT=	8.52	15.08
UNS MTL (TOPSOIL EXC)=	9.46	11.35
UNS MTL (UNDERCUT)=	0.00	0.00
POROUS GRAN EMB SUBGR=	0.00	0.00

259 + 00.00

ALL UNITS IN SQ FT	STAGE I	STAGE II
EARTH EXCAVATION=	6.95	5.77
EMBANKMENT=	0.61	16.76
UNS MTL (TOPSOIL EXC)=	0.00	9.11
UNS MTL (UNDERCUT)=	0.00	0.00
POROUS GRAN EMB SUBGR=	0.00	0.00

258 + 00.00

ALL UNITS IN SQ FT	STAGE I	STAGE II
EARTH EXCAVATION=	17.87	7.16
EMBANKMENT=	0.10	16.65
UNS MTL (TOPSOIL EXC)=	0.00	9.41
UNS MTL (UNDERCUT)=	0.00	0.00
POROUS GRAN EMB SUBGR=	0.00	0.00

257 + 00.00

ALL UNITS IN SQ FT	STAGE I	STAGE II
EARTH EXCAVATION=	11.01	7.08
EMBANKMENT=	15.53	20.51
UNS MTL (TOPSOIL EXC)=	11.00	12.05
UNS MTL (UNDERCUT)=	0.00	0.00
POROUS GRAN EMB SUBGR=	0.00	0.00

PROPOSED CROSS-SECTIONS: WALKUP ROAD