F.A.U RTE.	SECTION	COUNTY	TOTAL SHEETS	SHEET NO.
0085	00-00246-02-FP	MCHENRY	292	278
STA. 261+00.00	TO STA. 265+00.00			
FED. ROAD DIST. NO. 1	ILLINOIS	FED. AID PROJECT		
CONTRACT NO: 63522				

NOTE: THE EXACT LOCATION AND ELEVATION OF EXISTING STRUCTURES, UTILITIES, AND PIPING SHALL BE VERIFIED IN THE FIELD BY THE CONTRACTOR.

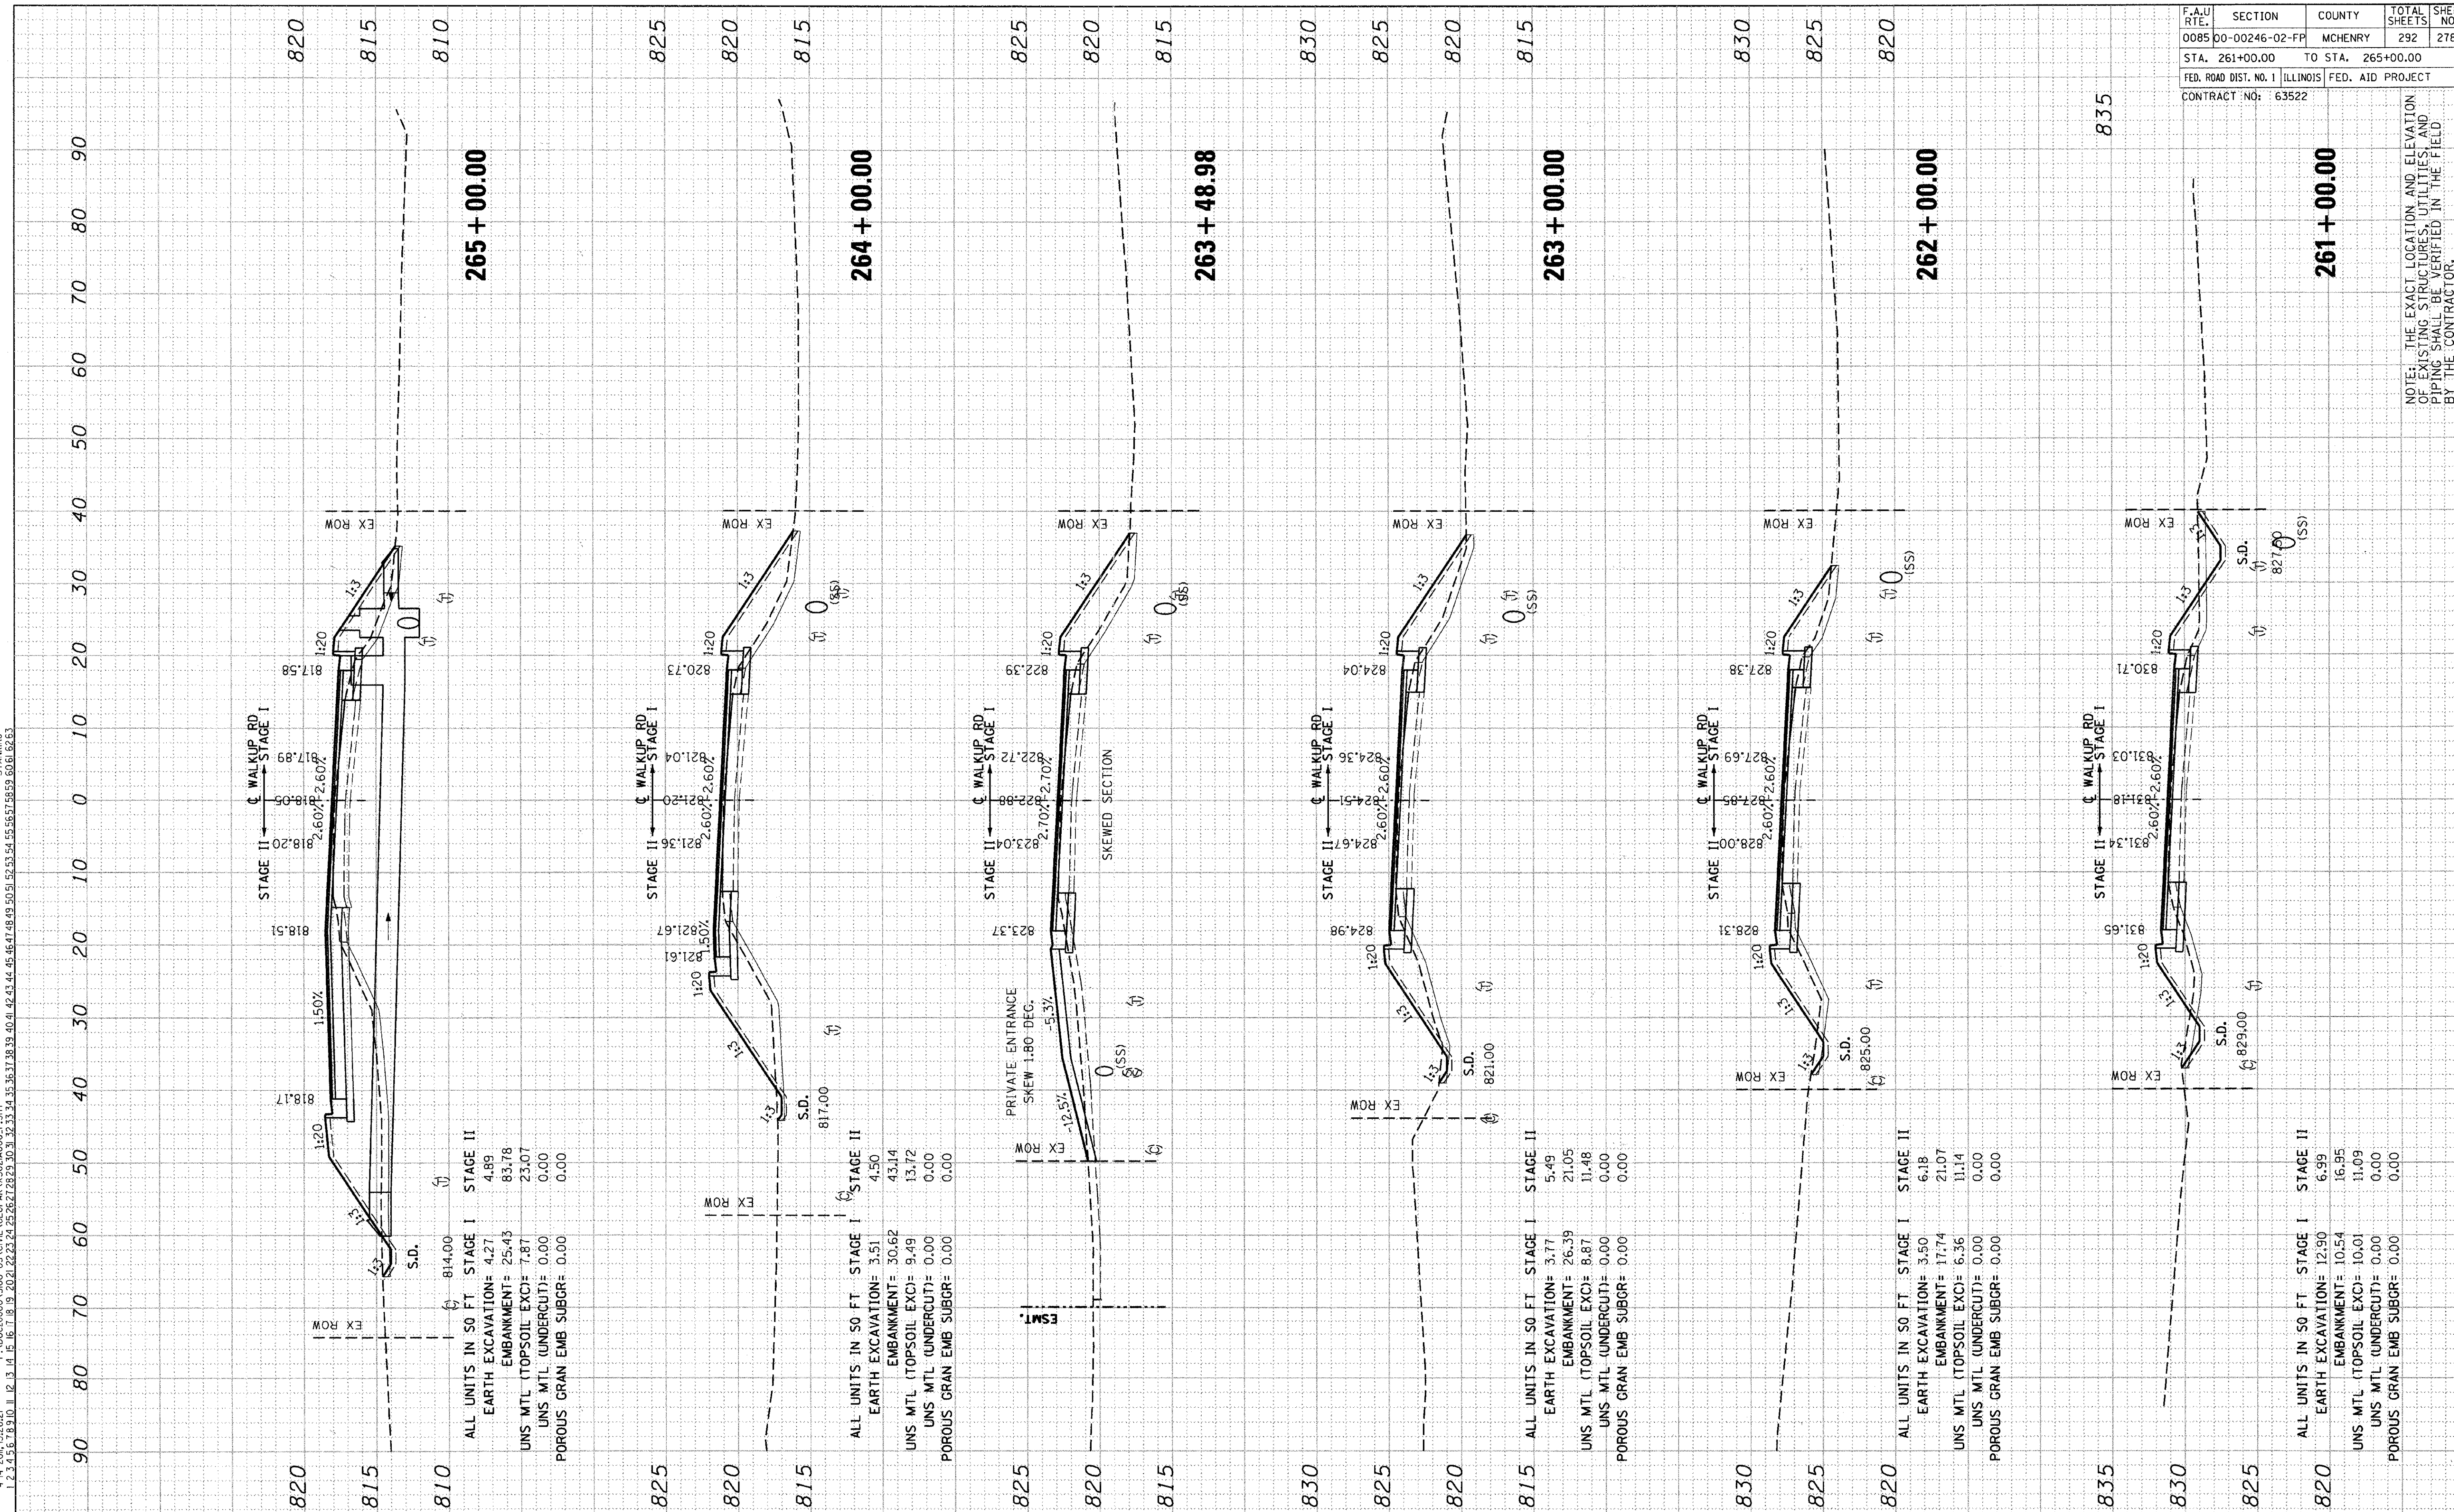

265+00.00

ALL UNITS IN SQ FT	STAGE I	STAGE II
EARTH EXCAVATION=	4.27	4.89
EMBANKMENT=	25.43	83.78
UNS MTL (TOPSOIL EXC)=	7.87	23.07
UNS MTL (UNDERCUT)=	0.00	0.00
POROUS GRAN EMB SUBGR=	0.00	0.00

264+00.00

ALL UNITS IN SQ FT	STAGE I	STAGE II
EARTH EXCAVATION=	3.51	4.50
EMBANKMENT=	30.62	43.14
UNS MTL (TOPSOIL EXC)=	9.49	13.72
UNS MTL (UNDERCUT)=	0.00	0.00
POROUS GRAN EMB SUBGR=	0.00	0.00

263+00.00

ALL UNITS IN SQ FT	STAGE I	STAGE II
EARTH EXCAVATION=	3.77	5.49
EMBANKMENT=	26.39	21.05
UNS MTL (TOPSOIL EXC)=	8.87	11.48
UNS MTL (UNDERCUT)=	0.00	0.00
POROUS GRAN EMB SUBGR=	0.00	0.00

262+00.00

ALL UNITS IN SQ FT	STAGE I	STAGE II
EARTH EXCAVATION=	3.50	6.18
EMBANKMENT=	17.74	21.07
UNS MTL (TOPSOIL EXC)=	6.36	11.14
UNS MTL (UNDERCUT)=	0.00	0.00
POROUS GRAN EMB SUBGR=	0.00	0.00

261+00.00

ALL UNITS IN SQ FT	STAGE I	STAGE II
EARTH EXCAVATION=	12.90	6.99
EMBANKMENT=	10.54	16.95
UNS MTL (TOPSOIL EXC)=	10.01	11.09
UNS MTL (UNDERCUT)=	0.00	0.00
POROUS GRAN EMB SUBGR=	0.00	0.00

PROPOSED CROSS-SECTIONS: WALKUP ROAD