F.A.U. RTE.	SECTION	COUNTY	TOTAL SHEETS	SHEET NO.
0085	00-00246-02-FP	MCHENRY	292	287

STA. 298+70.00 TO STA. 301+00.00

FED. ROAD DIST. NO. 1 ILLINOIS FED. AID PROJECT

CONTRACT NO: 63522

NOTE: THE EXACT LOCATION AND ELEVATION OF EXISTING STRUCTURES, UTILITIES, AND PIPING SHALL BE VERIFIED IN THE FIELD BY THE CONTRACTOR.

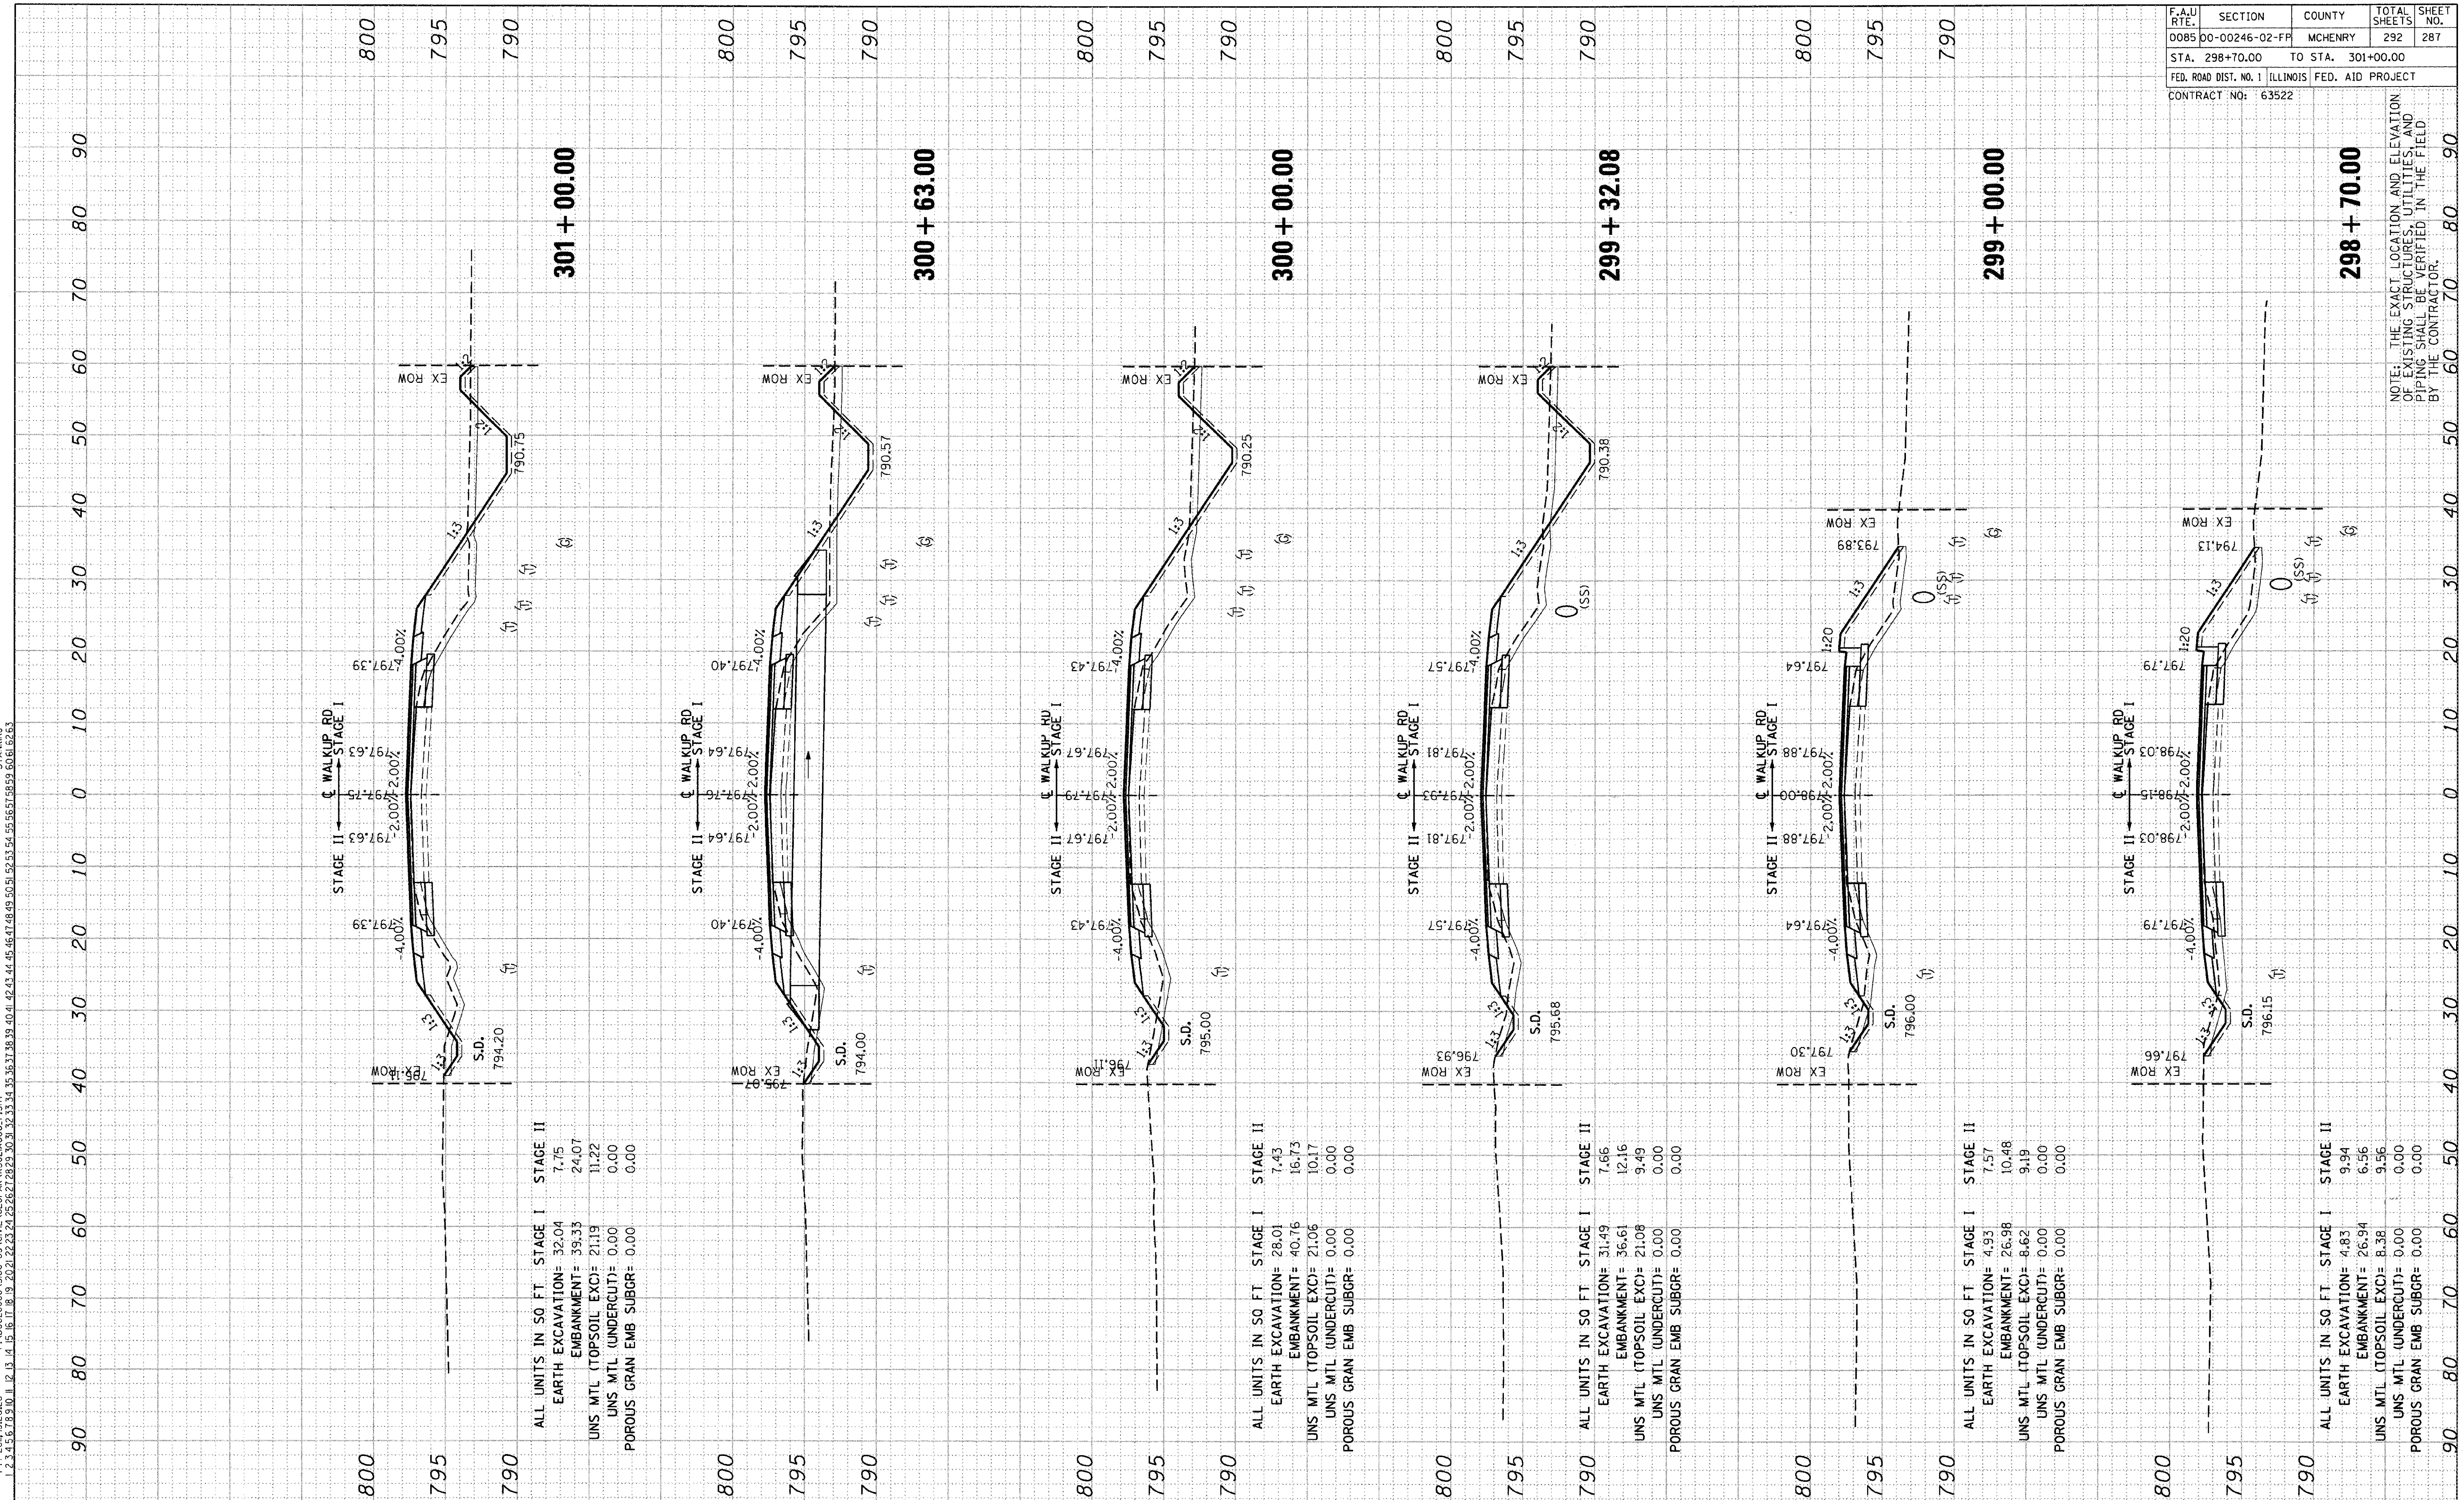

301 + 00.00

ALL UNITS IN SQ FT.	STAGE I	STAGE II
EARTH EXCAVATION=	32.04	7.75
EMBANKMENT=	39.33	24.07
UNS MTL (TOPSOIL EXC)=	21.19	11.22
UNS MTL (UNDERCUT)=	0.00	0.00
POROUS GRAN EMB SUBGR=	0.00	0.00

300 + 00.00

ALL UNITS IN SQ FT.	STAGE I	STAGE II
EARTH EXCAVATION=	28.01	7.43
EMBANKMENT=	40.76	16.73
UNS MTL (TOPSOIL EXC)=	21.06	10.17
UNS MTL (UNDERCUT)=	0.00	0.00
POROUS GRAN EMB SUBGR=	0.00	0.00

299 + 32.08

ALL UNITS IN SQ FT.	STAGE I	STAGE II
EARTH EXCAVATION=	31.49	7.66
EMBANKMENT=	36.61	12.16
UNS MTL (TOPSOIL EXC)=	21.08	9.49
UNS MTL (UNDERCUT)=	0.00	0.00
POROUS GRAN EMB SUBGR=	0.00	0.00

299 + 00.00

ALL UNITS IN SQ FT.	STAGE I	STAGE II
EARTH EXCAVATION=	4.93	7.57
EMBANKMENT=	26.98	10.48
UNS MTL (TOPSOIL EXC)=	8.62	9.19
UNS MTL (UNDERCUT)=	0.00	0.00
POROUS GRAN EMB SUBGR=	0.00	0.00

298 + 70.00

ALL UNITS IN SQ FT.	STAGE I	STAGE II
EARTH EXCAVATION=	4.83	9.94
EMBANKMENT=	26.94	6.56
UNS MTL (TOPSOIL EXC)=	8.38	9.56
UNS MTL (UNDERCUT)=	0.00	0.00
POROUS GRAN EMB SUBGR=	0.00	0.00

PROPOSED CROSS-SECTIONS: WALKUP ROAD