ORIGINAL SURVEY		BY	DATE
	SURVEYED		
	PLOTTED		
NOTE BOOK	TEMPLATE		
	AREAS		
NO.	AREAS CHECKED		

FINAL SURVEY		BY	DATE
	SURVEYED		
	PLOTTED		
NOTE BOOK	TEMPLATE		
	AREAS		
NO.	AREAS CHECKED		

..\XW02IA023_F.DGN, ..\XW02IA023_F.DGN, ..\XW02IA023_F.DGN, ..\XW02IA023_F.DGN, ..\XW02IA023_F.DGN, ..\XW02IA023_F.DGN, ..\XW02IA023_F.DGN, ..\XW02IA023_F.DGN, ..\XW02IA023_F.DGN, ..\XW02IA023_F.DGN, ..\XS02IA023_FEW.SHT
4-14-2011, 15:26:33 F:\DOC20000\3100-03\CIVIL\GEOPAK\XS02IA023_F.SHT STANKRJ

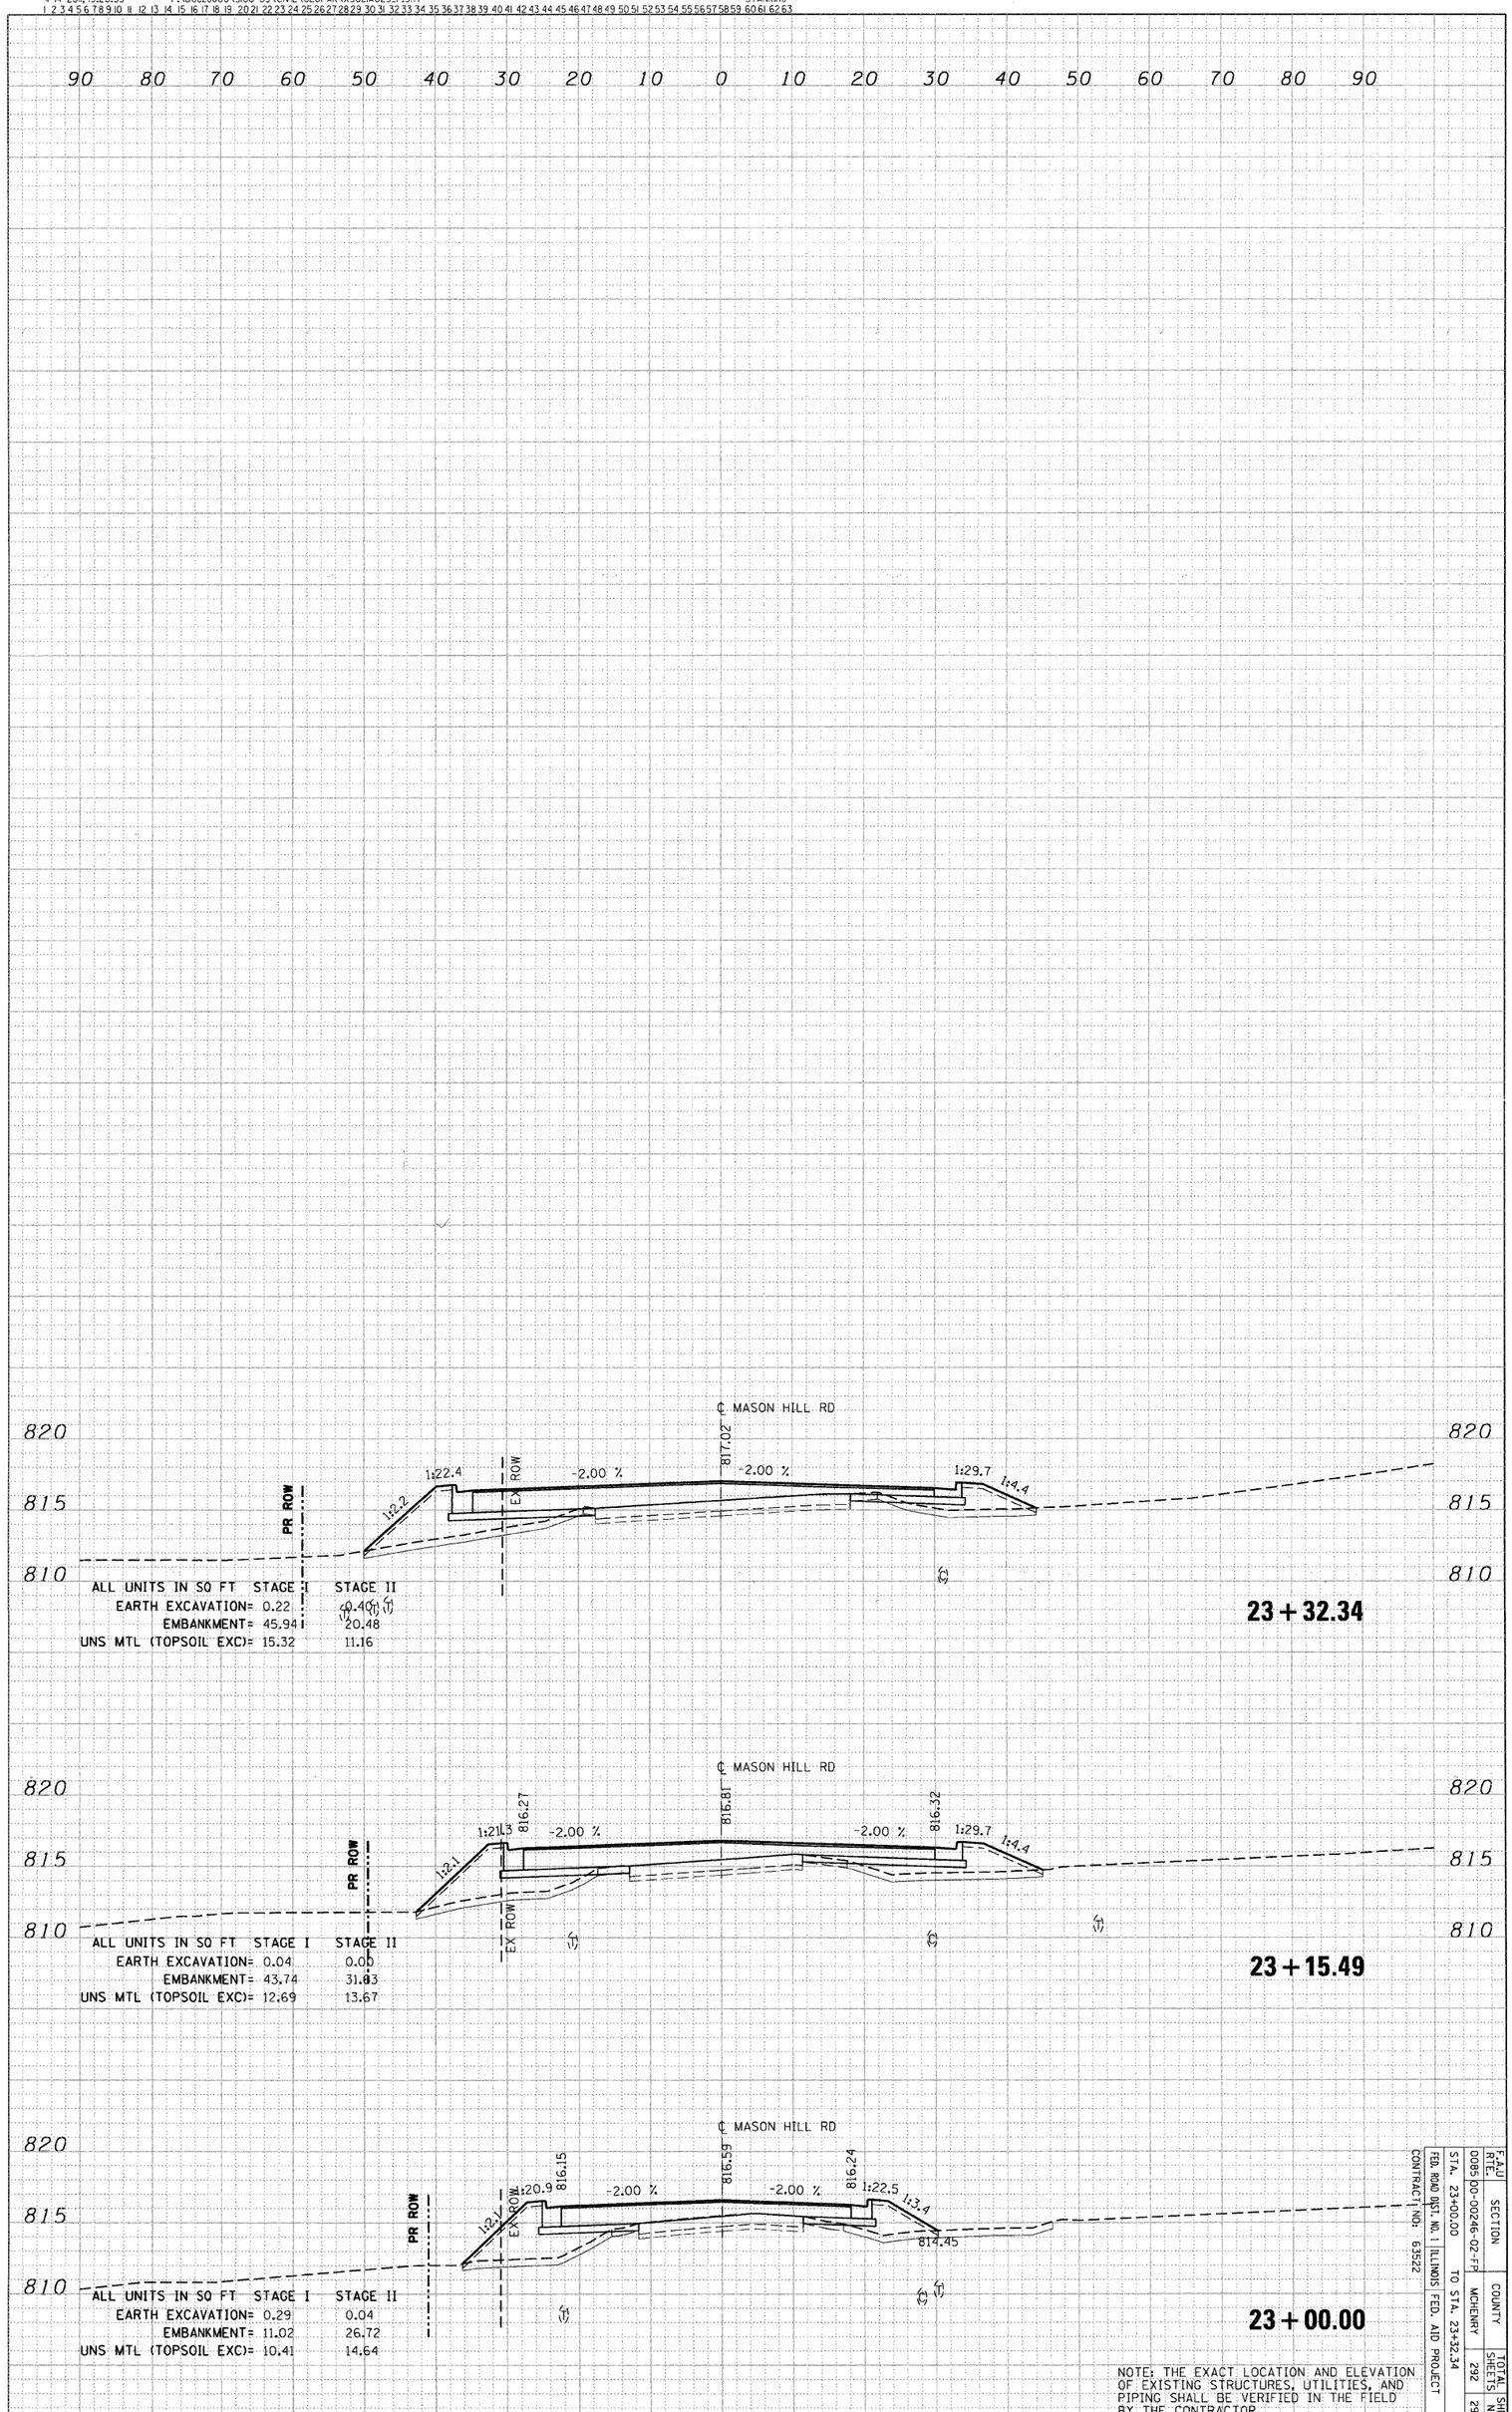

NOTE: THE EXACT LOCATION AND ELEVATION OF EXISTING STRUCTURES, UTILITIES, AND PIPING SHALL BE VERIFIED IN THE FIELD BY THE CONTRACTOR.

F.A.U. RTE.	SECTION	COUNTY	TOTAL SHEETS	SHEET NO.
0085	150-00246-02-FP	MCHENRY	292	292

FED. ROAD DIST. NO. 1 ILLINOIS FED. AID PROJECT
CONTRACT NO: 63522
STA. 23+00.00 TO STA. 23+32.34

PROPOSED CROSS-SECTIONS: MASON HILL RD