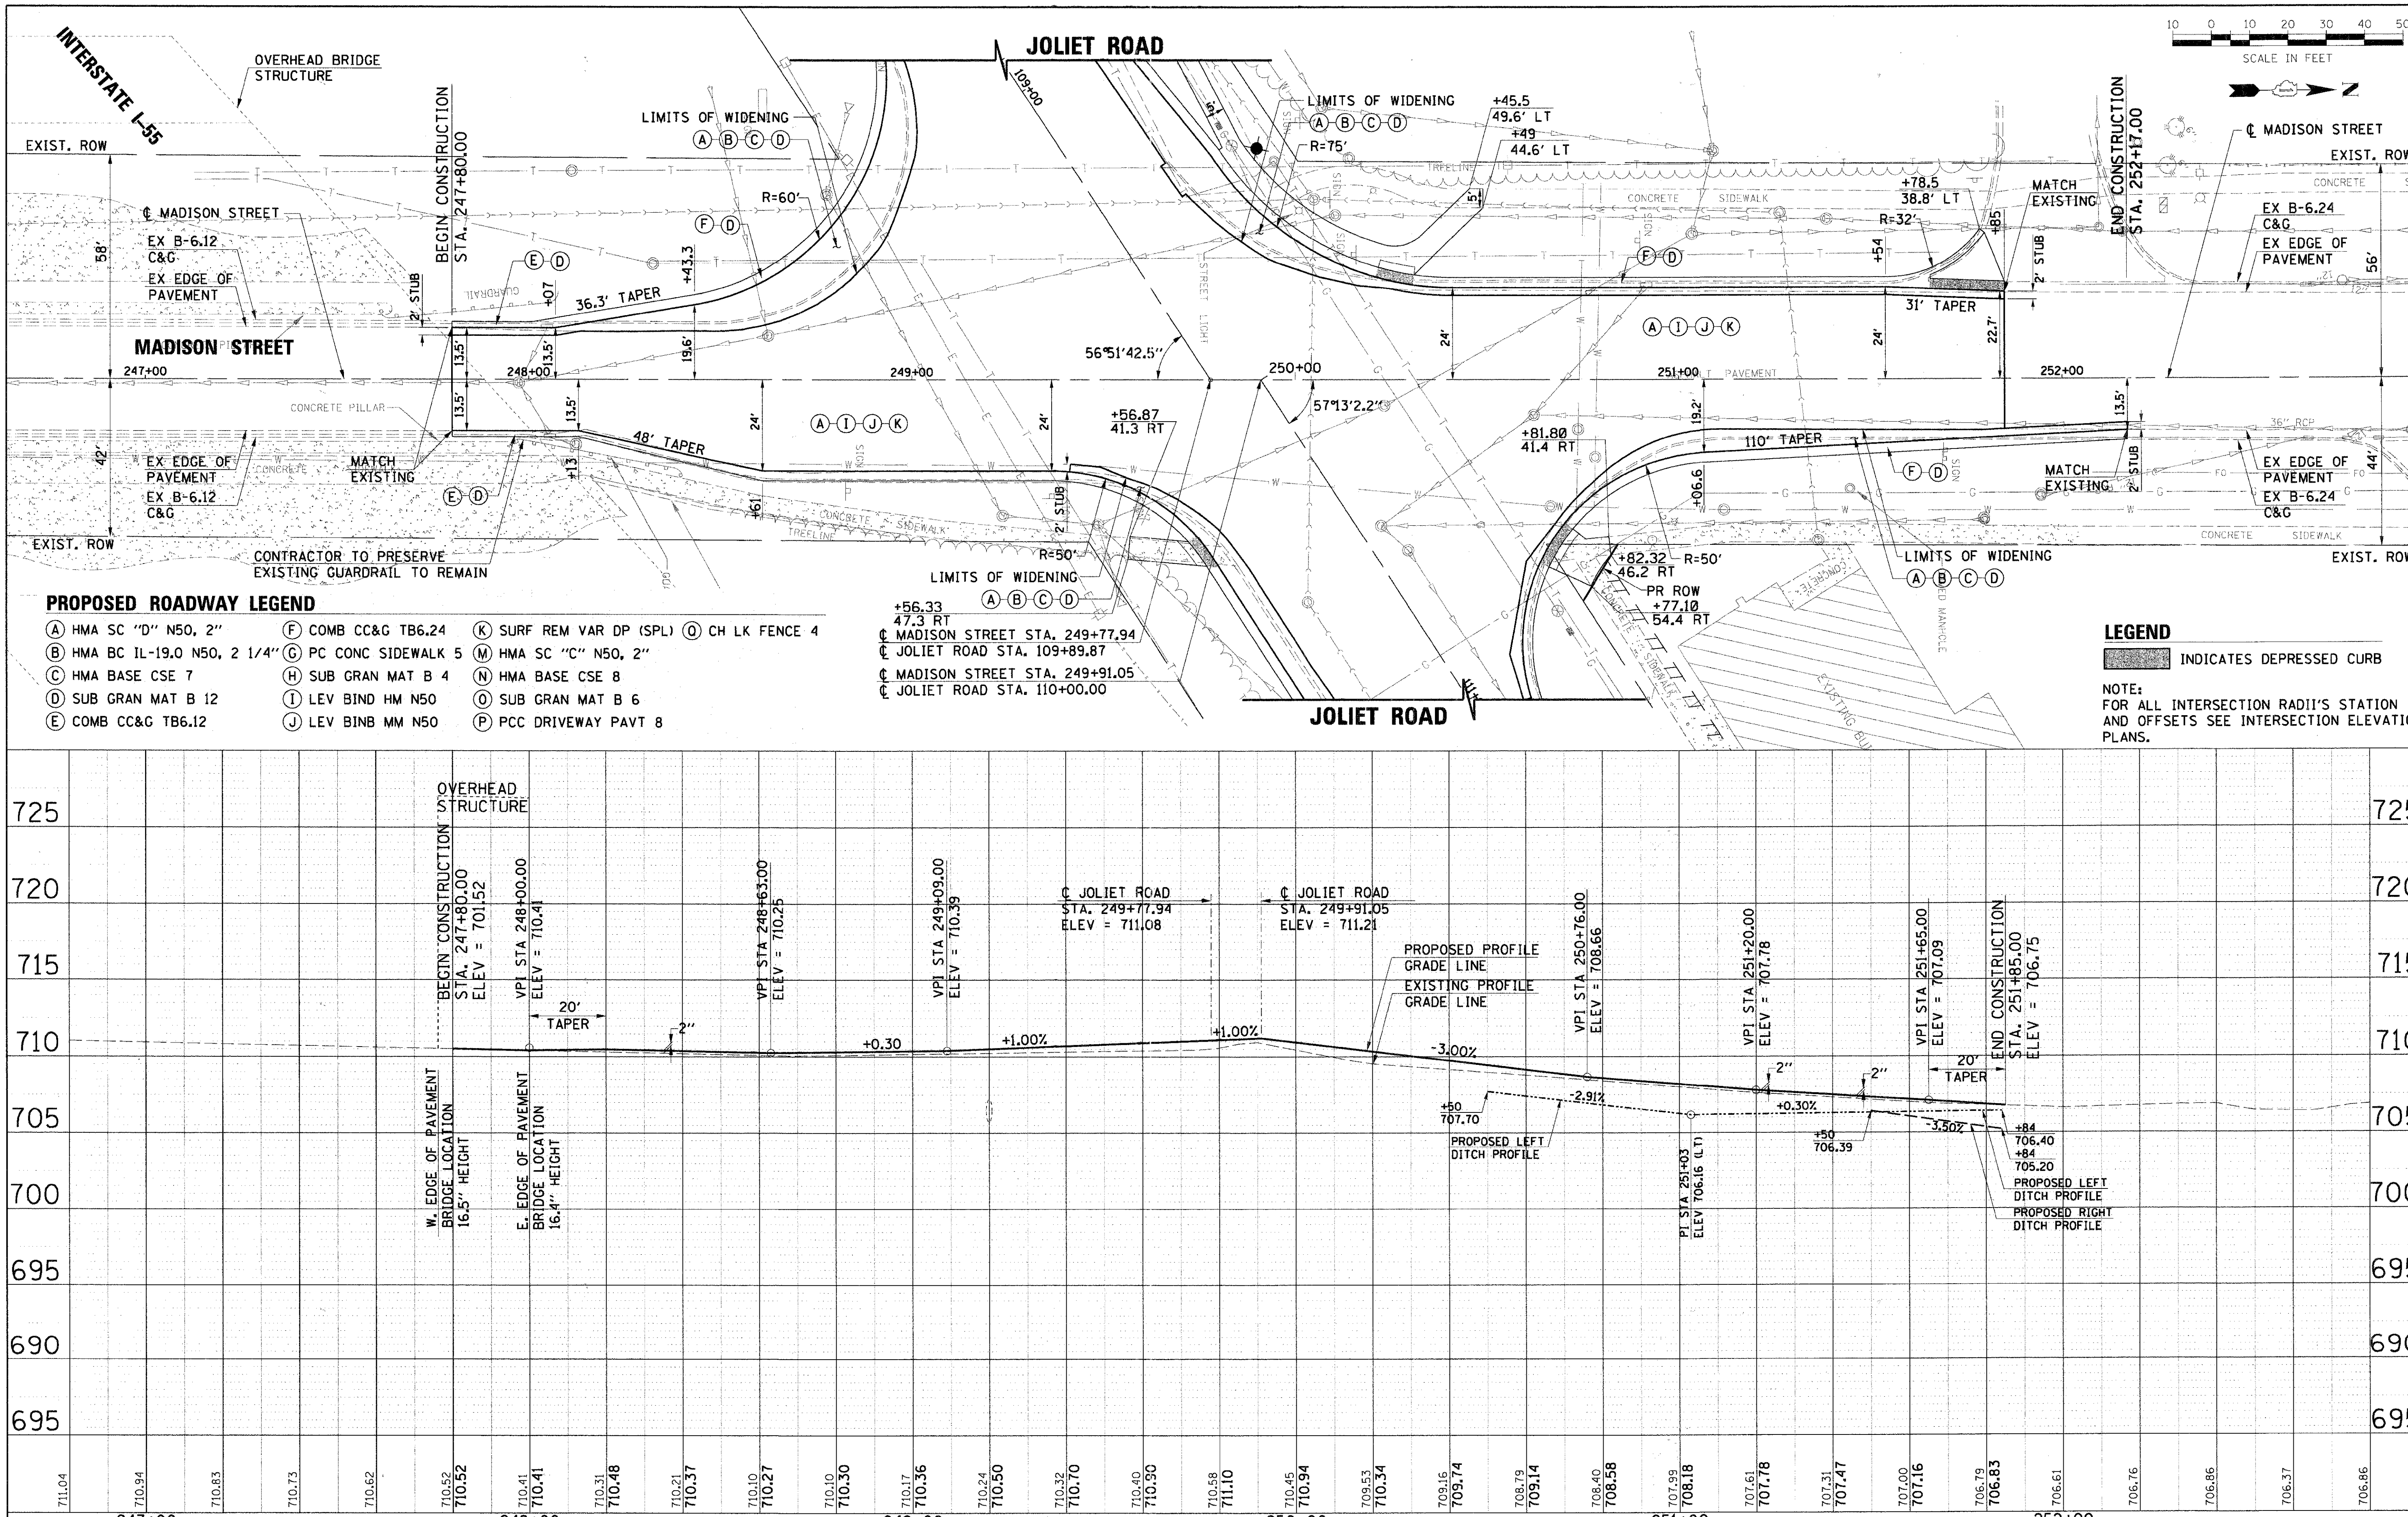

PROPOSED ROADWAY LEGEND

- (A) HMA SC "D" N50, 2"
- (B) HMA BC IL-19.0 N50, 2 1/4"
- (C) HMA BASE CSE 7
- (D) SUB GRAN MAT B 12
- (E) COMB CC&G TB6.12
- (F) COMB CC&G TB6.24
- (G) PC CONC SIDEWALK 5
- (H) SUB GRAN MAT B 4
- (I) LEV BIND HM N50
- (J) LEV BINB MM N50
- (K) SURF REM VAR DP (SPL)
- (M) HMA SC "C" N50, 2"
- (N) HMA BASE CSE 8
- (O) SUB GRAN MAT B 6
- (P) PCC DRIVEWAY PAVT 8
- (Q) CH LK FENCE 4

LEGEND

INDICATES DEPRESSED CURB

NOTE:
FOR ALL INTERSECTION RADII'S STATION AND OFFSETS SEE INTERSECTION ELEVATION PLANS.

PLAN — SURVEYED / PLOTTED / ALIGNMENT CHECKED / RT. OF WAY CHECKED / CADD FILE NAME / NOTE BOOK / NO. / BY / DATE

PROFILE — SURVEYED / PLOTTED / GRADES CHECKED / B.M. NOTED / STRUCTURE NOTAT'NS CH'KD / NOTE BOOK / NO. / BY / DATE

FILE NAME = D1353887-SHT-PLAN-04.DGN	USER NAME = malopez	DESIGNED - JC	REVISED -
		DRAWN - BH	REVISED -
	PLOT SCALE = $SCALE$	CHECKED - DW	REVISED -
	PLOT DATE = 3/28/2011	DATE - 03-28-2011	REVISED -

STATE OF ILLINOIS
DEPARTMENT OF TRANSPORTATION

VILLAGE OF BURR RIDGE JOLIET RD AT MADISON ST
PLANS

SCALE: 1'=20'(H)5'(V) | SHEET NO. 4 OF 4 SHEETS | STA. 246+63.70 TO STA. 252+96.30

F.A.U RTE.	SECTION	COUNTY	TOTAL SHEETS	SHEET NO.
2674	06-00034-00-PV	DUPAGE	69	21
		CONTRACT NO. 63581		
FED. ROAD DIST. NO.	ILLINOIS FED. AID PROJECT			