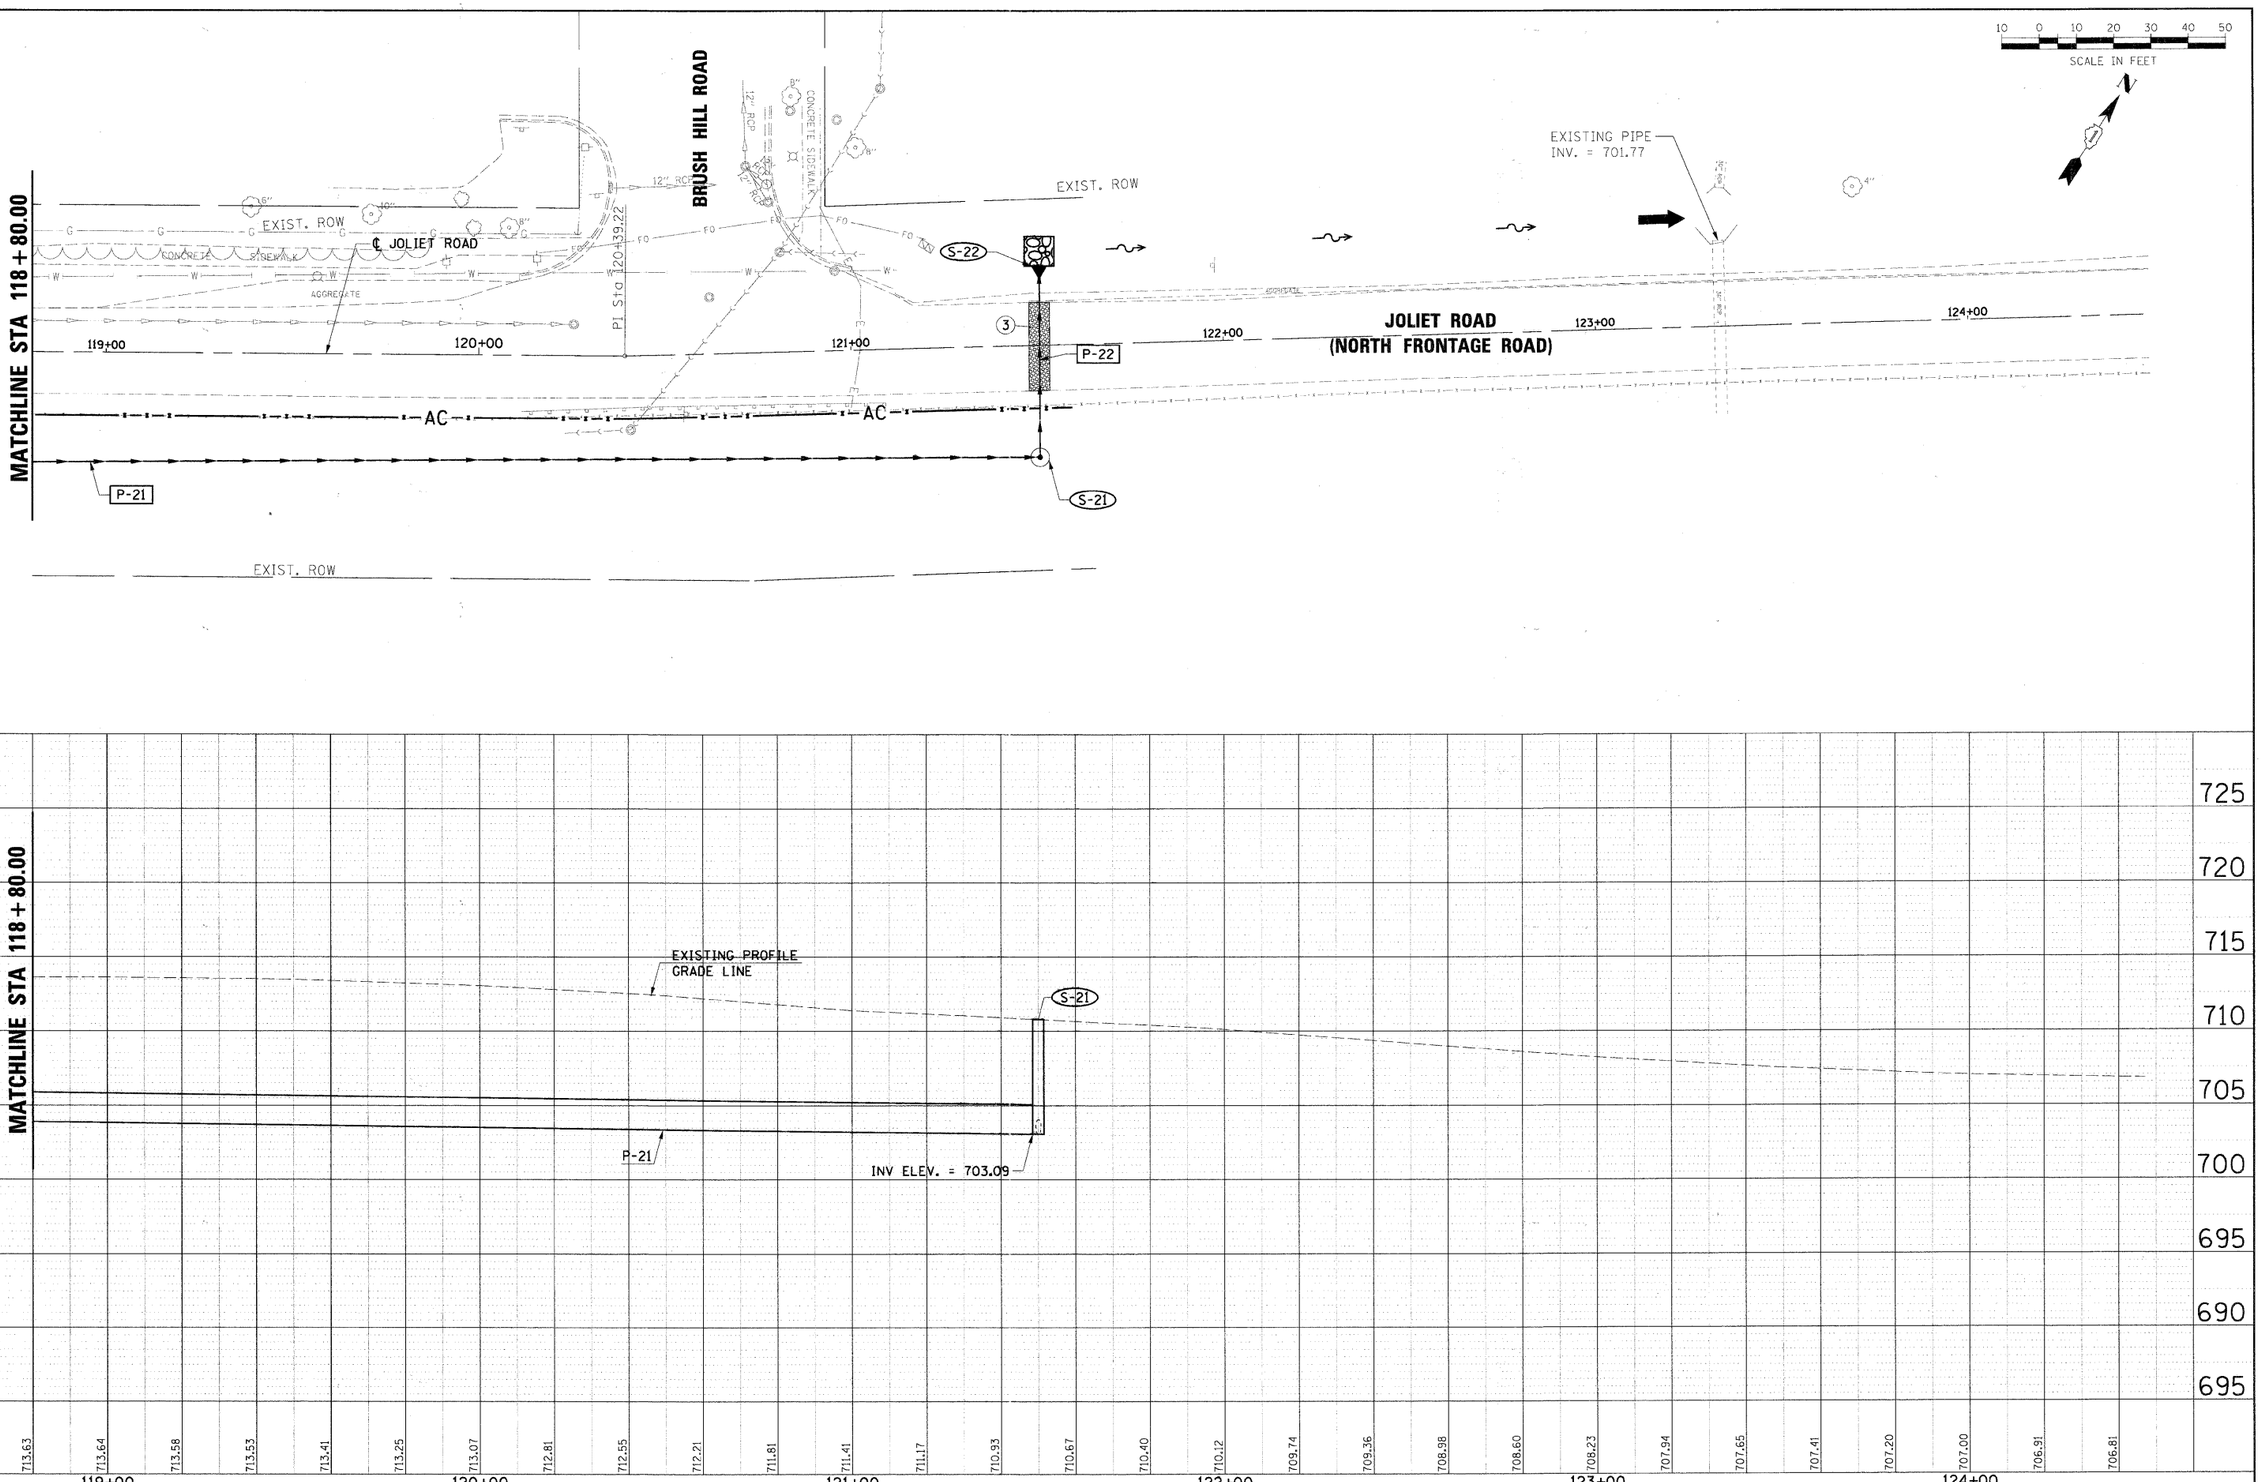

PLAN
NOTE BOOK NO.
SURVEYED
PLOTTED
ALIGNMENT CHECKED
RT. OF WAY CHECKED
CADD FILE NAME
BY
DATE

PROFILE
NOTE BOOK NO.
SURVEYED
PLOTTED
GRADES CHECKED
BLM. NOTED
STRUCTURE NOTATNS CHKD
BY
DATE

FILE NAME = D1353887-SHT-DRN-03.DGN	USER NAME = malopez	DESIGNED - PBD	REVISED -
		DRAWN - BW	REVISED -
	PLOT SCALE = $SCALE$	CHECKED - MPK/JJS	REVISED -
	PLOT DATE = 3/28/2011	DATE - 03-28-2011	REVISED -

STATE OF ILLINOIS
DEPARTMENT OF TRANSPORTATION

VILLAGE OF BURR RIDGE JOLIET RD AT MADISON ST
DRAINAGE PLANS

SCALE: 1'=20'(H) 5'(V) SHEET NO. 3 OF 4 SHEETS | STA. 118+80.00 TO STA. 124+47.05

F.A.U RTE.	SECTION	COUNTY	TOTAL SHEETS	SHEET NO.
2674	06-00034-00-PV	DUPAGE	69	32
		CONTRACT NO. 63581		

FED. ROAD DIST. NO. | ILLINOIS | FED. AID PROJECT