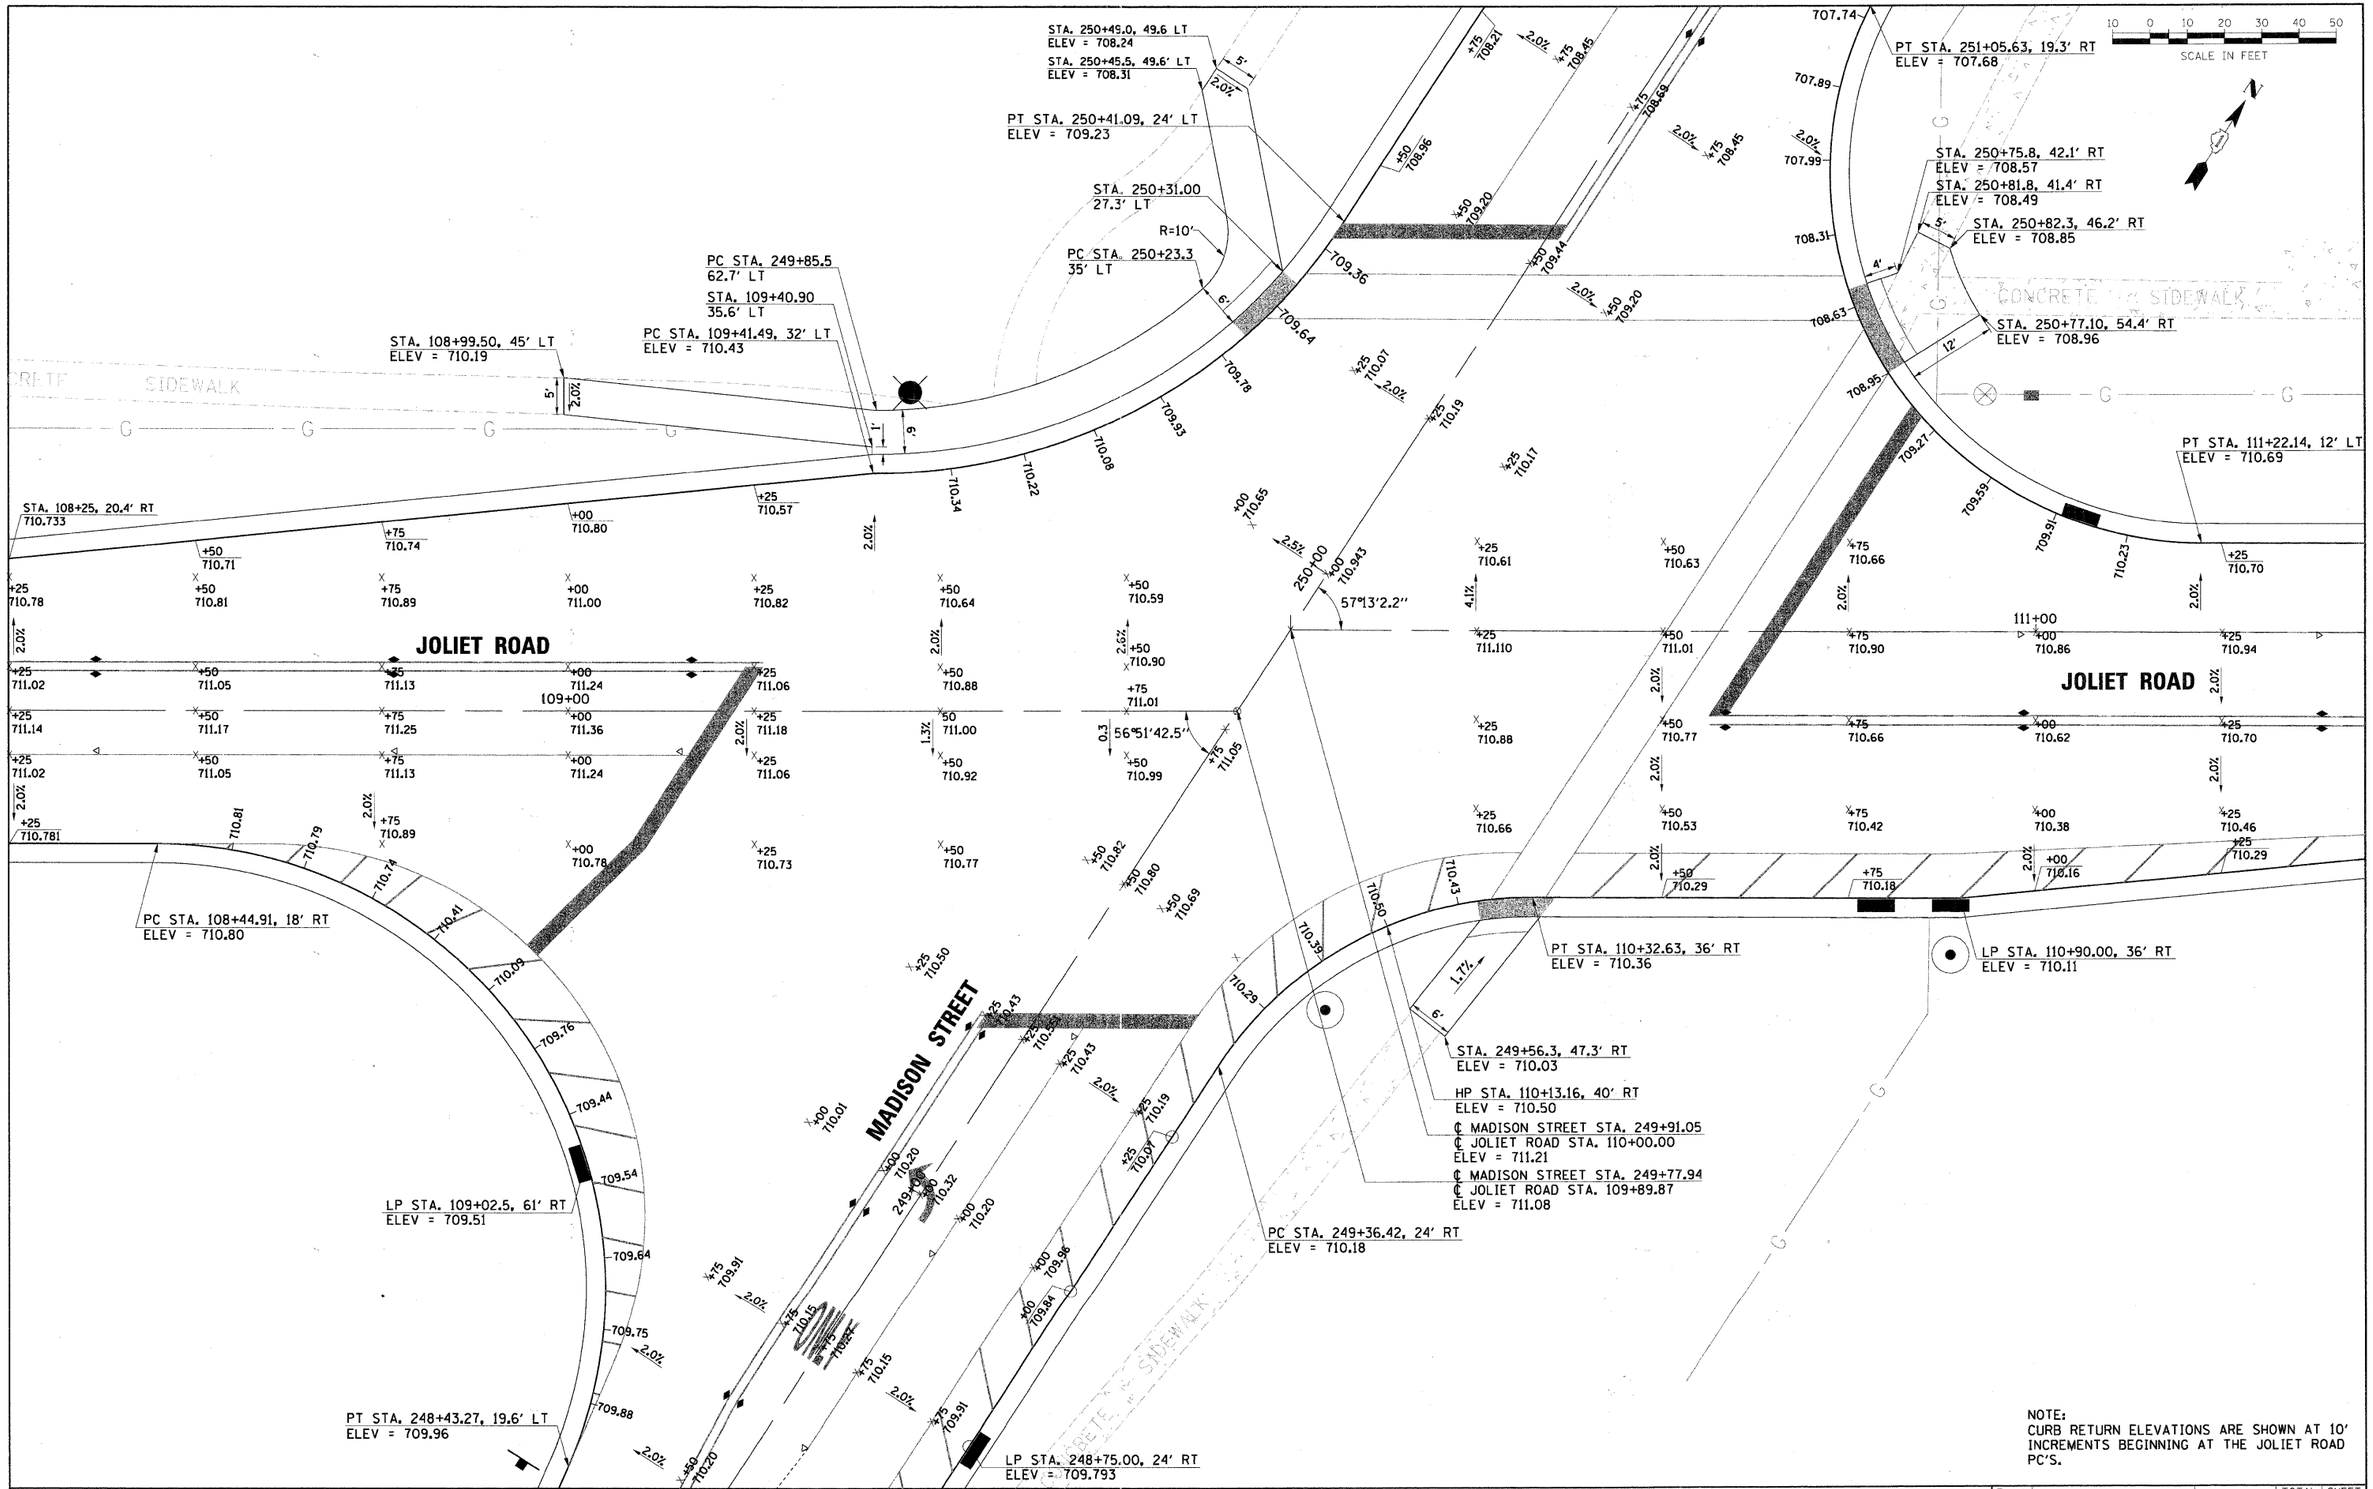

NOTE:
CURB RETURN ELEVATIONS ARE SHOWN AT 10' INCREMENTS BEGINNING AT THE JOLIET ROAD PC'S.

PLAN — SURVEYED / PLOTTED / GRADES CHECKED / BY: / NOTE BOOK / NO. / PLOTTING WAY CHECKED / CADD FILE NAME / BY / DATE

PROFILE — SURVEYED / PLOTTED / GRADES CHECKED / BY: / NOTE BOOK / NO. / STRUCTURE NOTATIONS CHKD / BY / DATE

FILE NAME = D1353887-SHT-INT-01.DGN	USER NAME = malopez	DESIGNED - JC	REVISED -
		DRAWN - BH	REVISED -
	PLOT SCALE = $SCALE$	CHECKED - DW	REVISED -
	PLOT DATE = 3/28/2011	DATE - 03-28-2011	REVISED -

STATE OF ILLINOIS
DEPARTMENT OF TRANSPORTATION

VILLAGE OF BURR RIDGE JOLIET RD AT MADISON ST
INTERSECTION ELEVATION SHEET

SCALE: | SHEET NO. OF SHEETS | STA. TO STA.

F.A.U RTE.	SECTION	COUNTY	TOTAL SHEETS	SHEET NO.
2674	06-00034-00-PV	DUPAGE	69	34
		CONTRACT NO. 63581		
FED. ROAD DIST. NO.	ILLINOIS	FED. AID PROJECT		