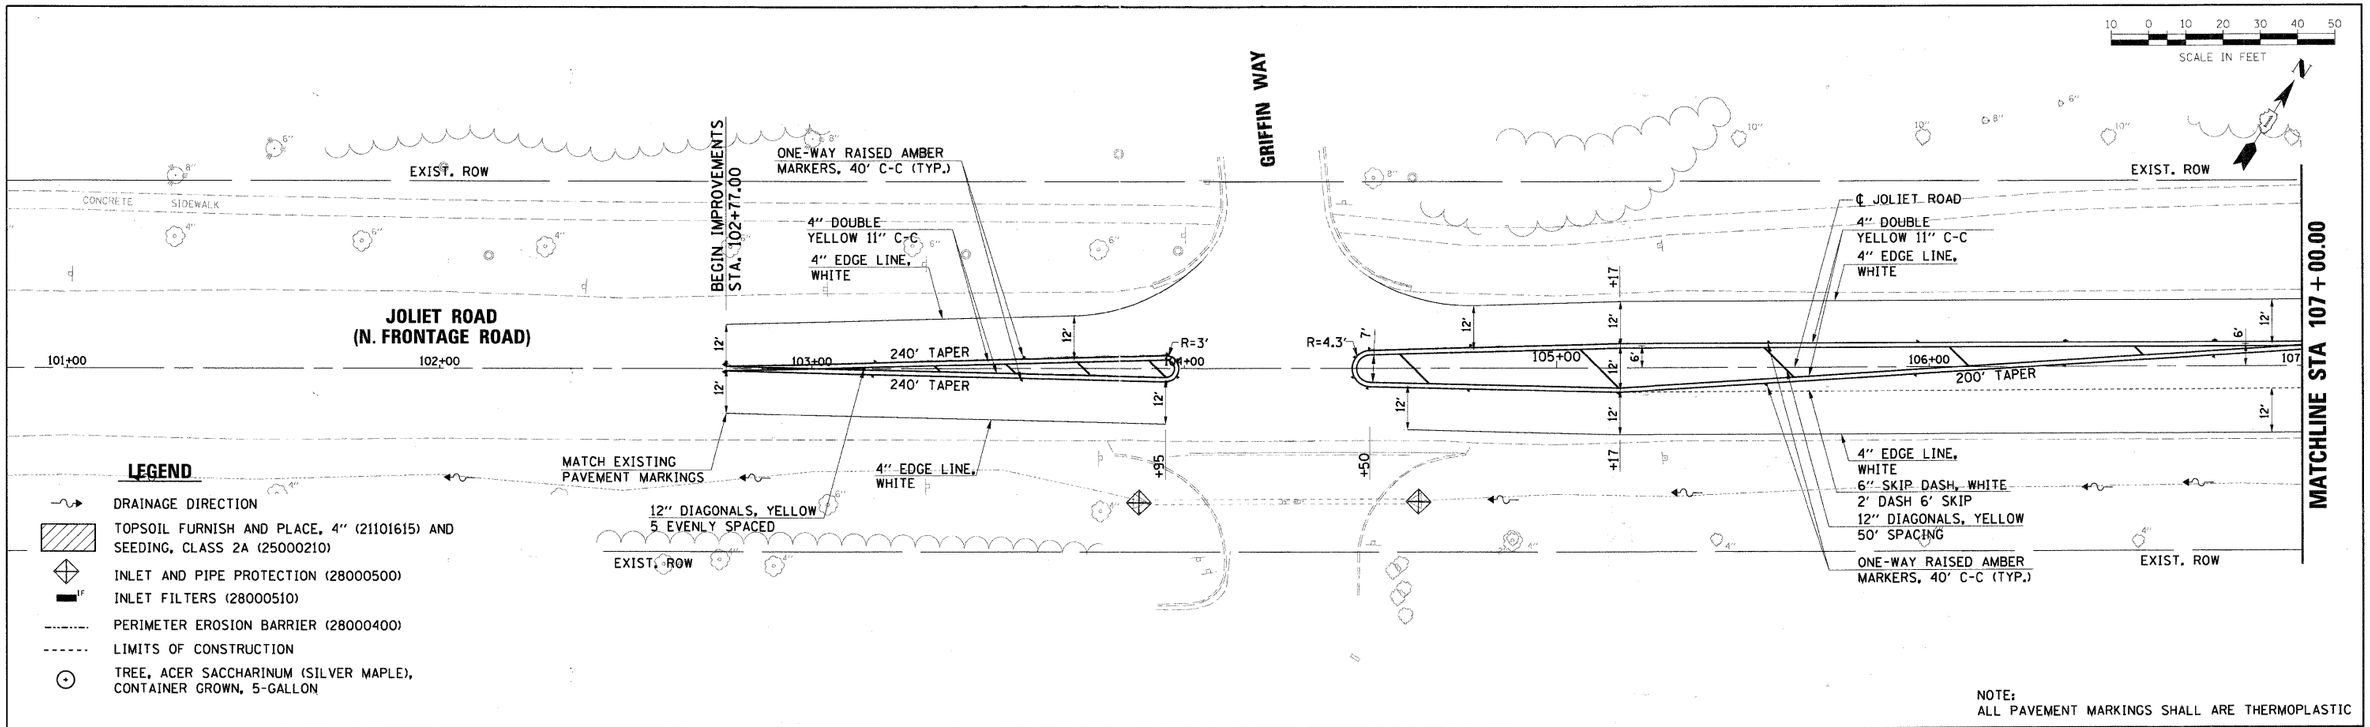

FILE NAME = D1353887-SHT-PMK-01.DGN	USER NAME = malopez	DESIGNED - JC	REVISED -	STATE OF ILLINOIS DEPARTMENT OF TRANSPORTATION	VILLAGE OF BURR RIDGE JOLIET RD AT MADISON ST PAVEMENT MARKING, SIGNING AND LANDSCAPING PLANS	F.A.U RTE. 2674	SECTION 06-00034-00-PV	COUNTY DUPAGE	TOTAL SHEETS 69 / SHEET NO. 35
		DRAWN - BH	REVISED -					CONTRACT NO. 63581	
	PLOT SCALE = $SCALE$	CHECKED - DW	REVISED -						
	PLOT DATE = 3/28/2011	DATE - 03-28-2011	REVISED -		SCALE: 1" = 20' / SHEET NO. 1 OF 3 SHEETS / STA. TO STA.	FED. ROAD DIST. NO.	ILLINOIS	FED. AID PROJECT	