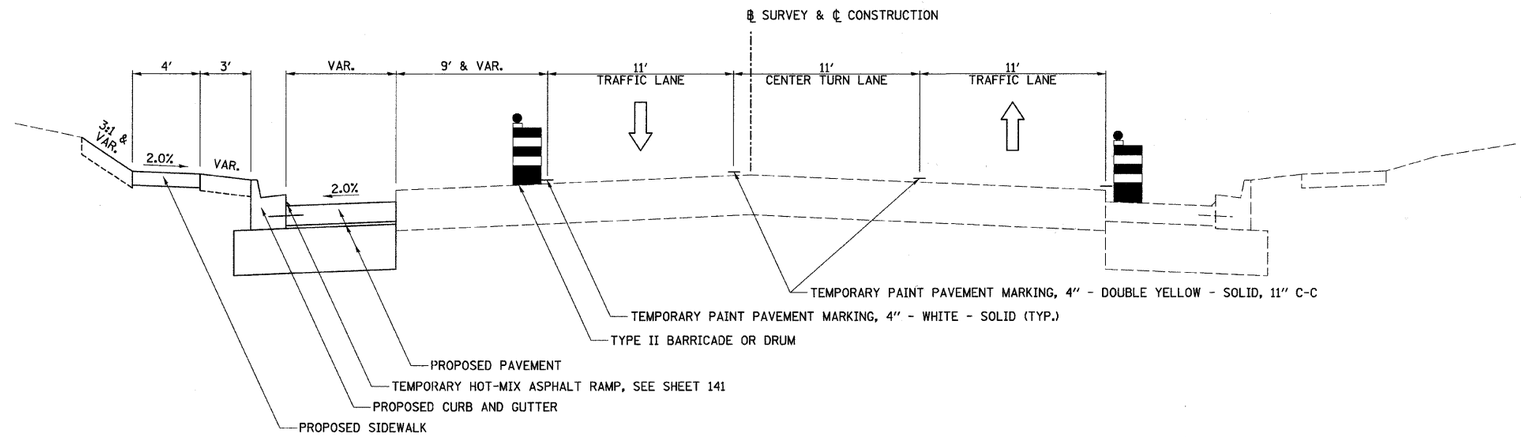

STAGE 3 TYPICAL SECTION
C.H. 35 (55TH ST.)

STA. 32+06.35 TO STA. 42+53.50

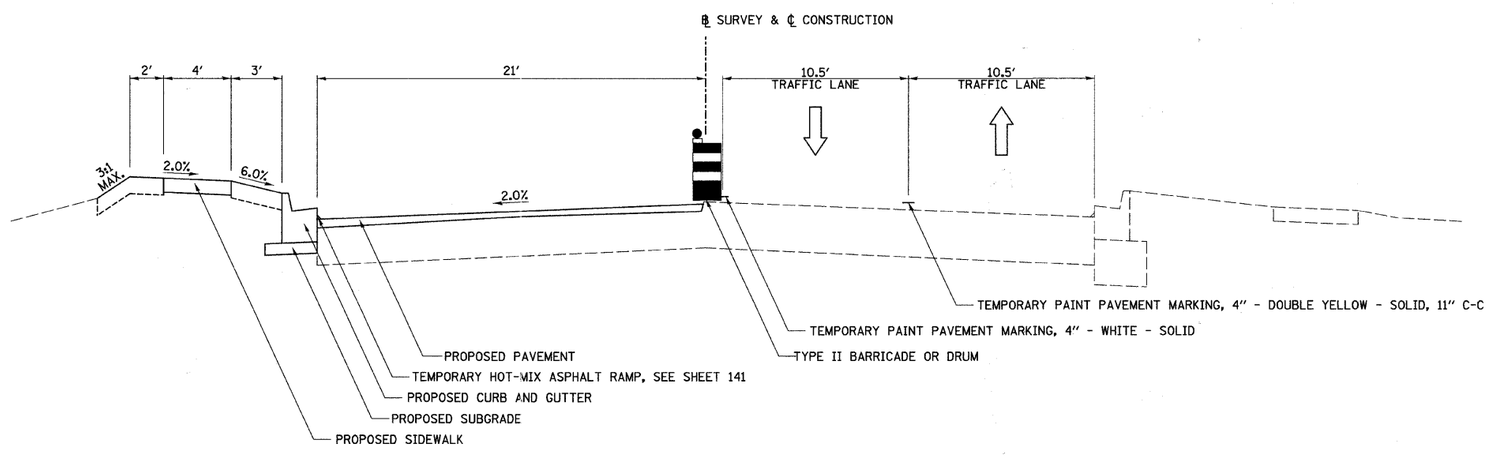

STAGE 3 TYPICAL SECTION
C.H. 35 (55TH ST.)

STA. 83+40 TO STA. 85+50

FILE NAME = vi\2791\2791ft300.dgn	USER NAME = bdecraene	DESIGNED -	REVISED -	STATE OF ILLINOIS DEPARTMENT OF TRANSPORTATION	C.H. 35 (55TH ST.), STAGE 3 TYPICAL SECTIONS			F.A.U. RTE.	SECTION	COUNTY	TOTAL SHEETS / SHEET NO.
		DRAWN -	REVISED -					1504	94-00302-00-FP	DU PAGE	240 / 79
	PLOT SCALE = 4.2350 ' / IN.	CHECKED -	REVISED -							CONTRACT NO. 63609	
	PLOT DATE = 5/25/2011	DATE -	REVISED -		SCALE: N/A	SHEET NO. 1 OF 4 SHEETS	STA. N/A TO STA. N/A		ILLINOIS	FED. AID PROJECT	