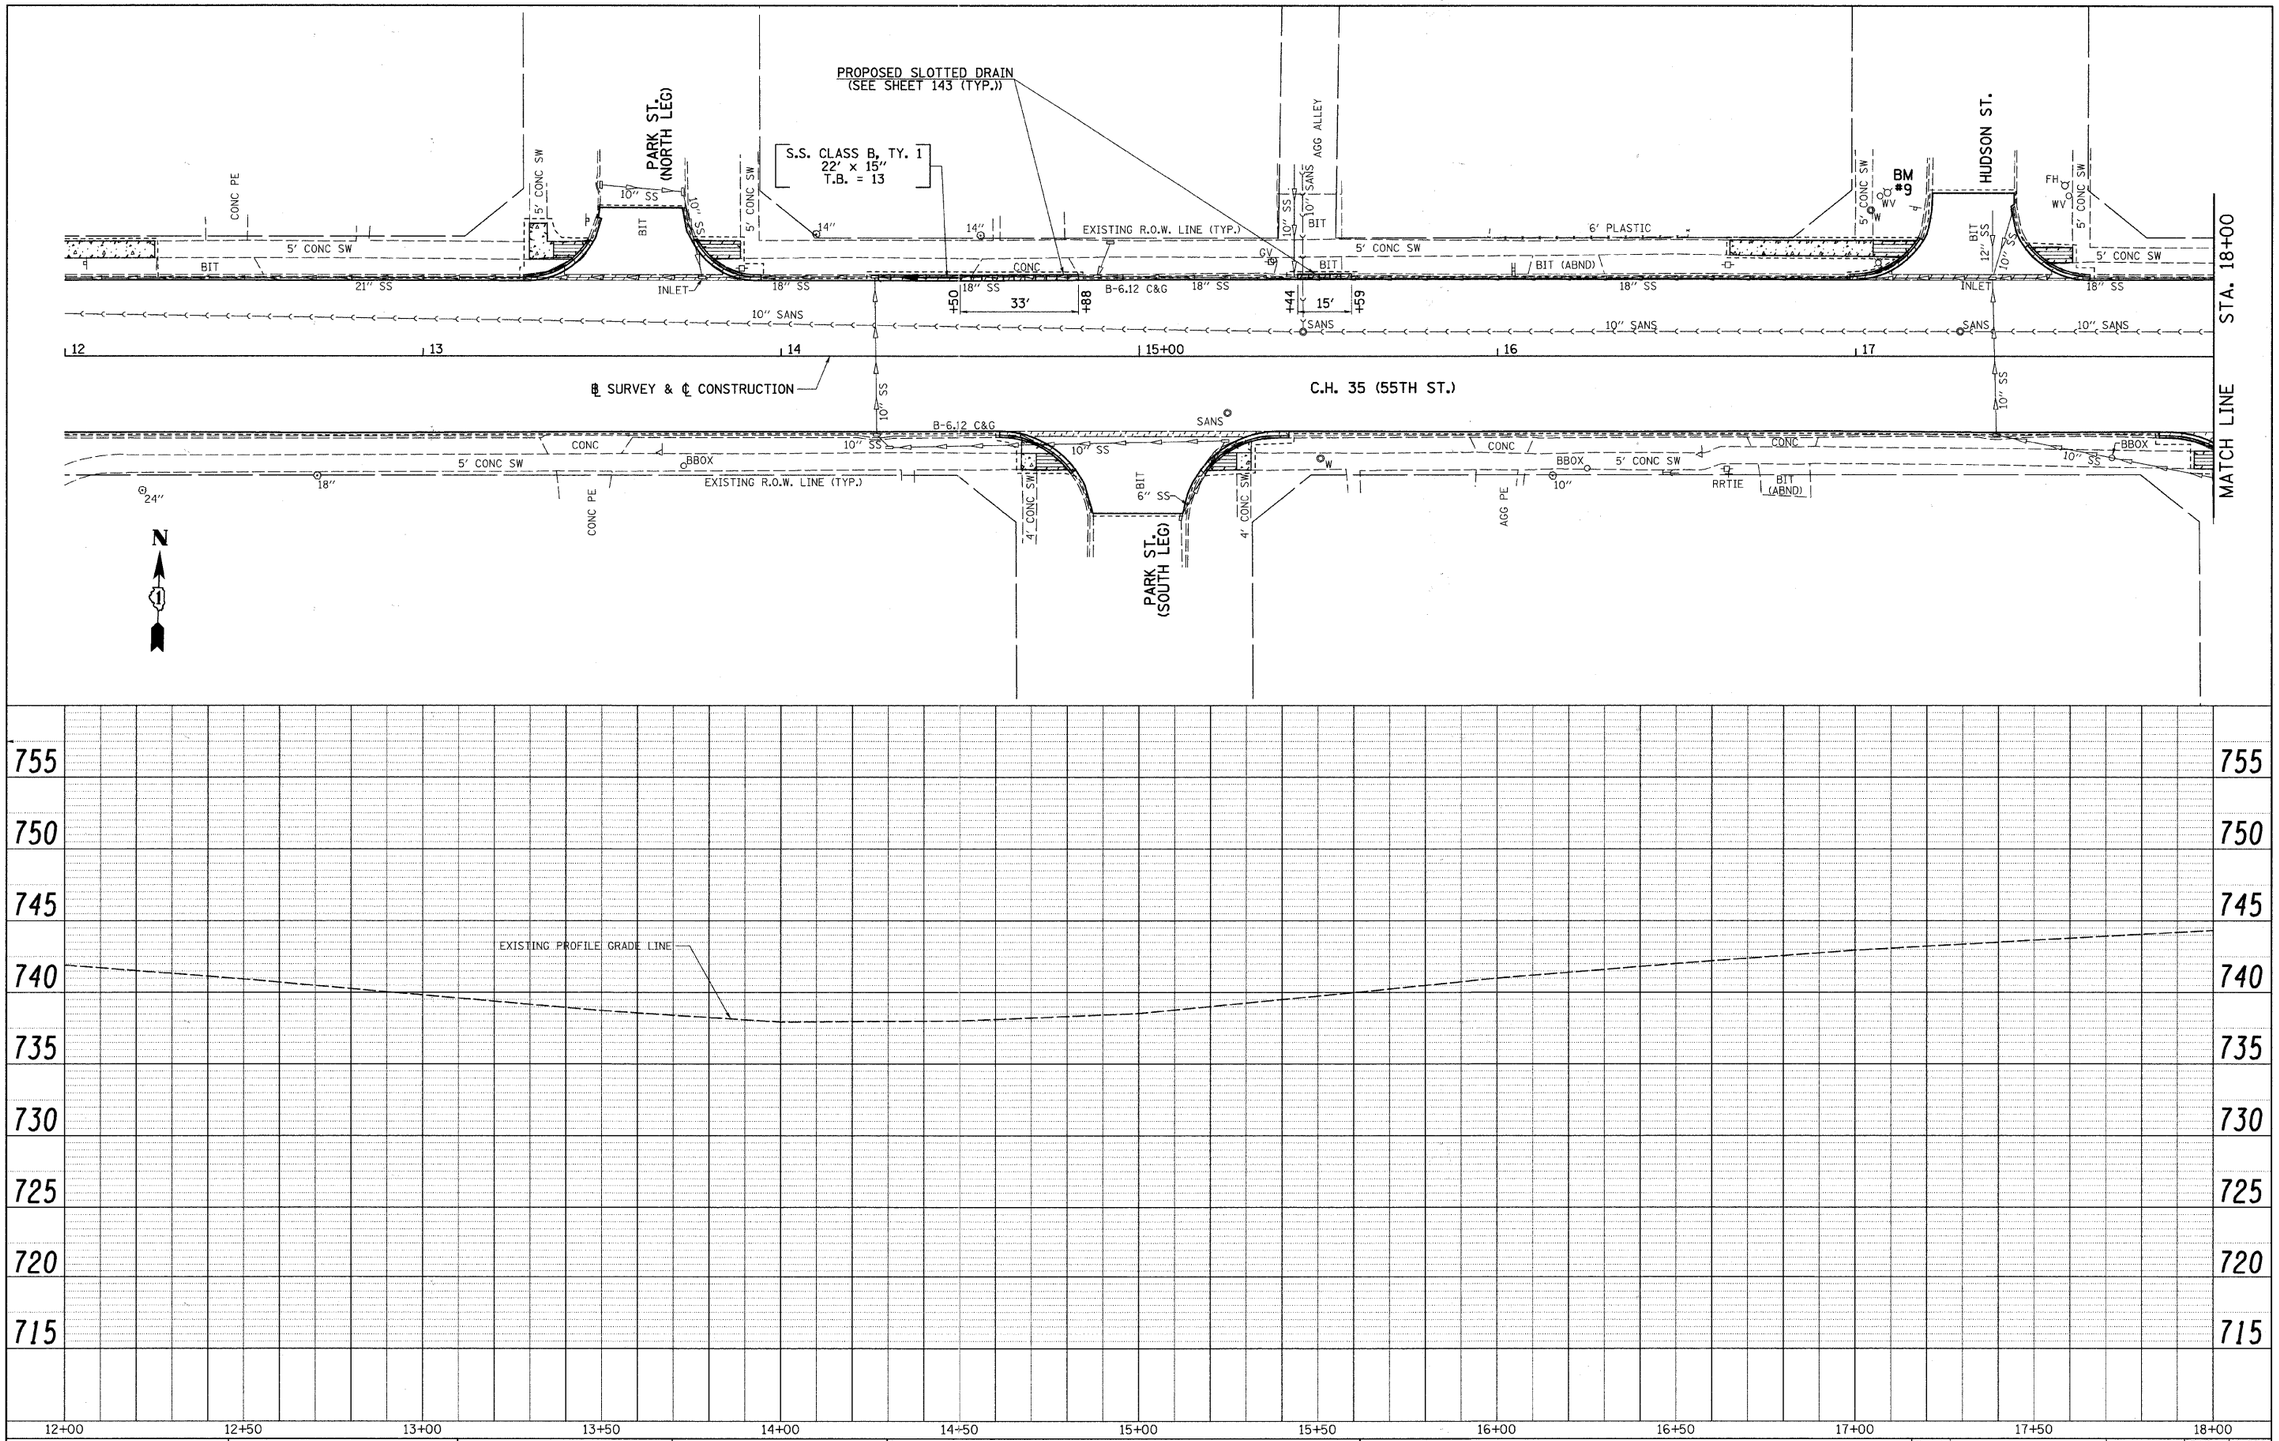

PLAN		DATE
SURVEYED		
PLOTTED		
ALIGNMENT CHECKED		
RT. OF WAY CHECKED		
CADD FILE NAME		
NOTE BOOK NO.	BY	

PROFILE		DATE
SURVEYED		
PLOTTED		
GRADES CHECKED		
PLOTTED		
STRUCTURE NOTAT'NS CHKD		
NOTE BOOK NO.	BY	

FILE NAME =
v:\2791\2791d000.dgn

USER NAME = shughes	DESIGNED -	REVISED -
	DRAWN -	REVISED -
PLOT SCALE = 20.0000 ' / IN.	CHECKED -	REVISED -
PLOT DATE = 5/19/2011	DATE -	REVISED -

STATE OF ILLINOIS
DEPARTMENT OF TRANSPORTATION

C.H. 35 (55TH ST.) DRAINAGE PLAN & PROFILE

SCALE: H=20 V=5 | SHEET NO. 1 OF 11 SHEETS | STA. 12+00 TO STA. 18+00

F.A.U. RTE.	SECTION	COUNTY	TOTAL SHEETS	SHEET NO.
1504	94-00302-00-FP	DU PAGE	240	102

CONTRACT NO. 63609

ILLINOIS FED. AID PROJECT