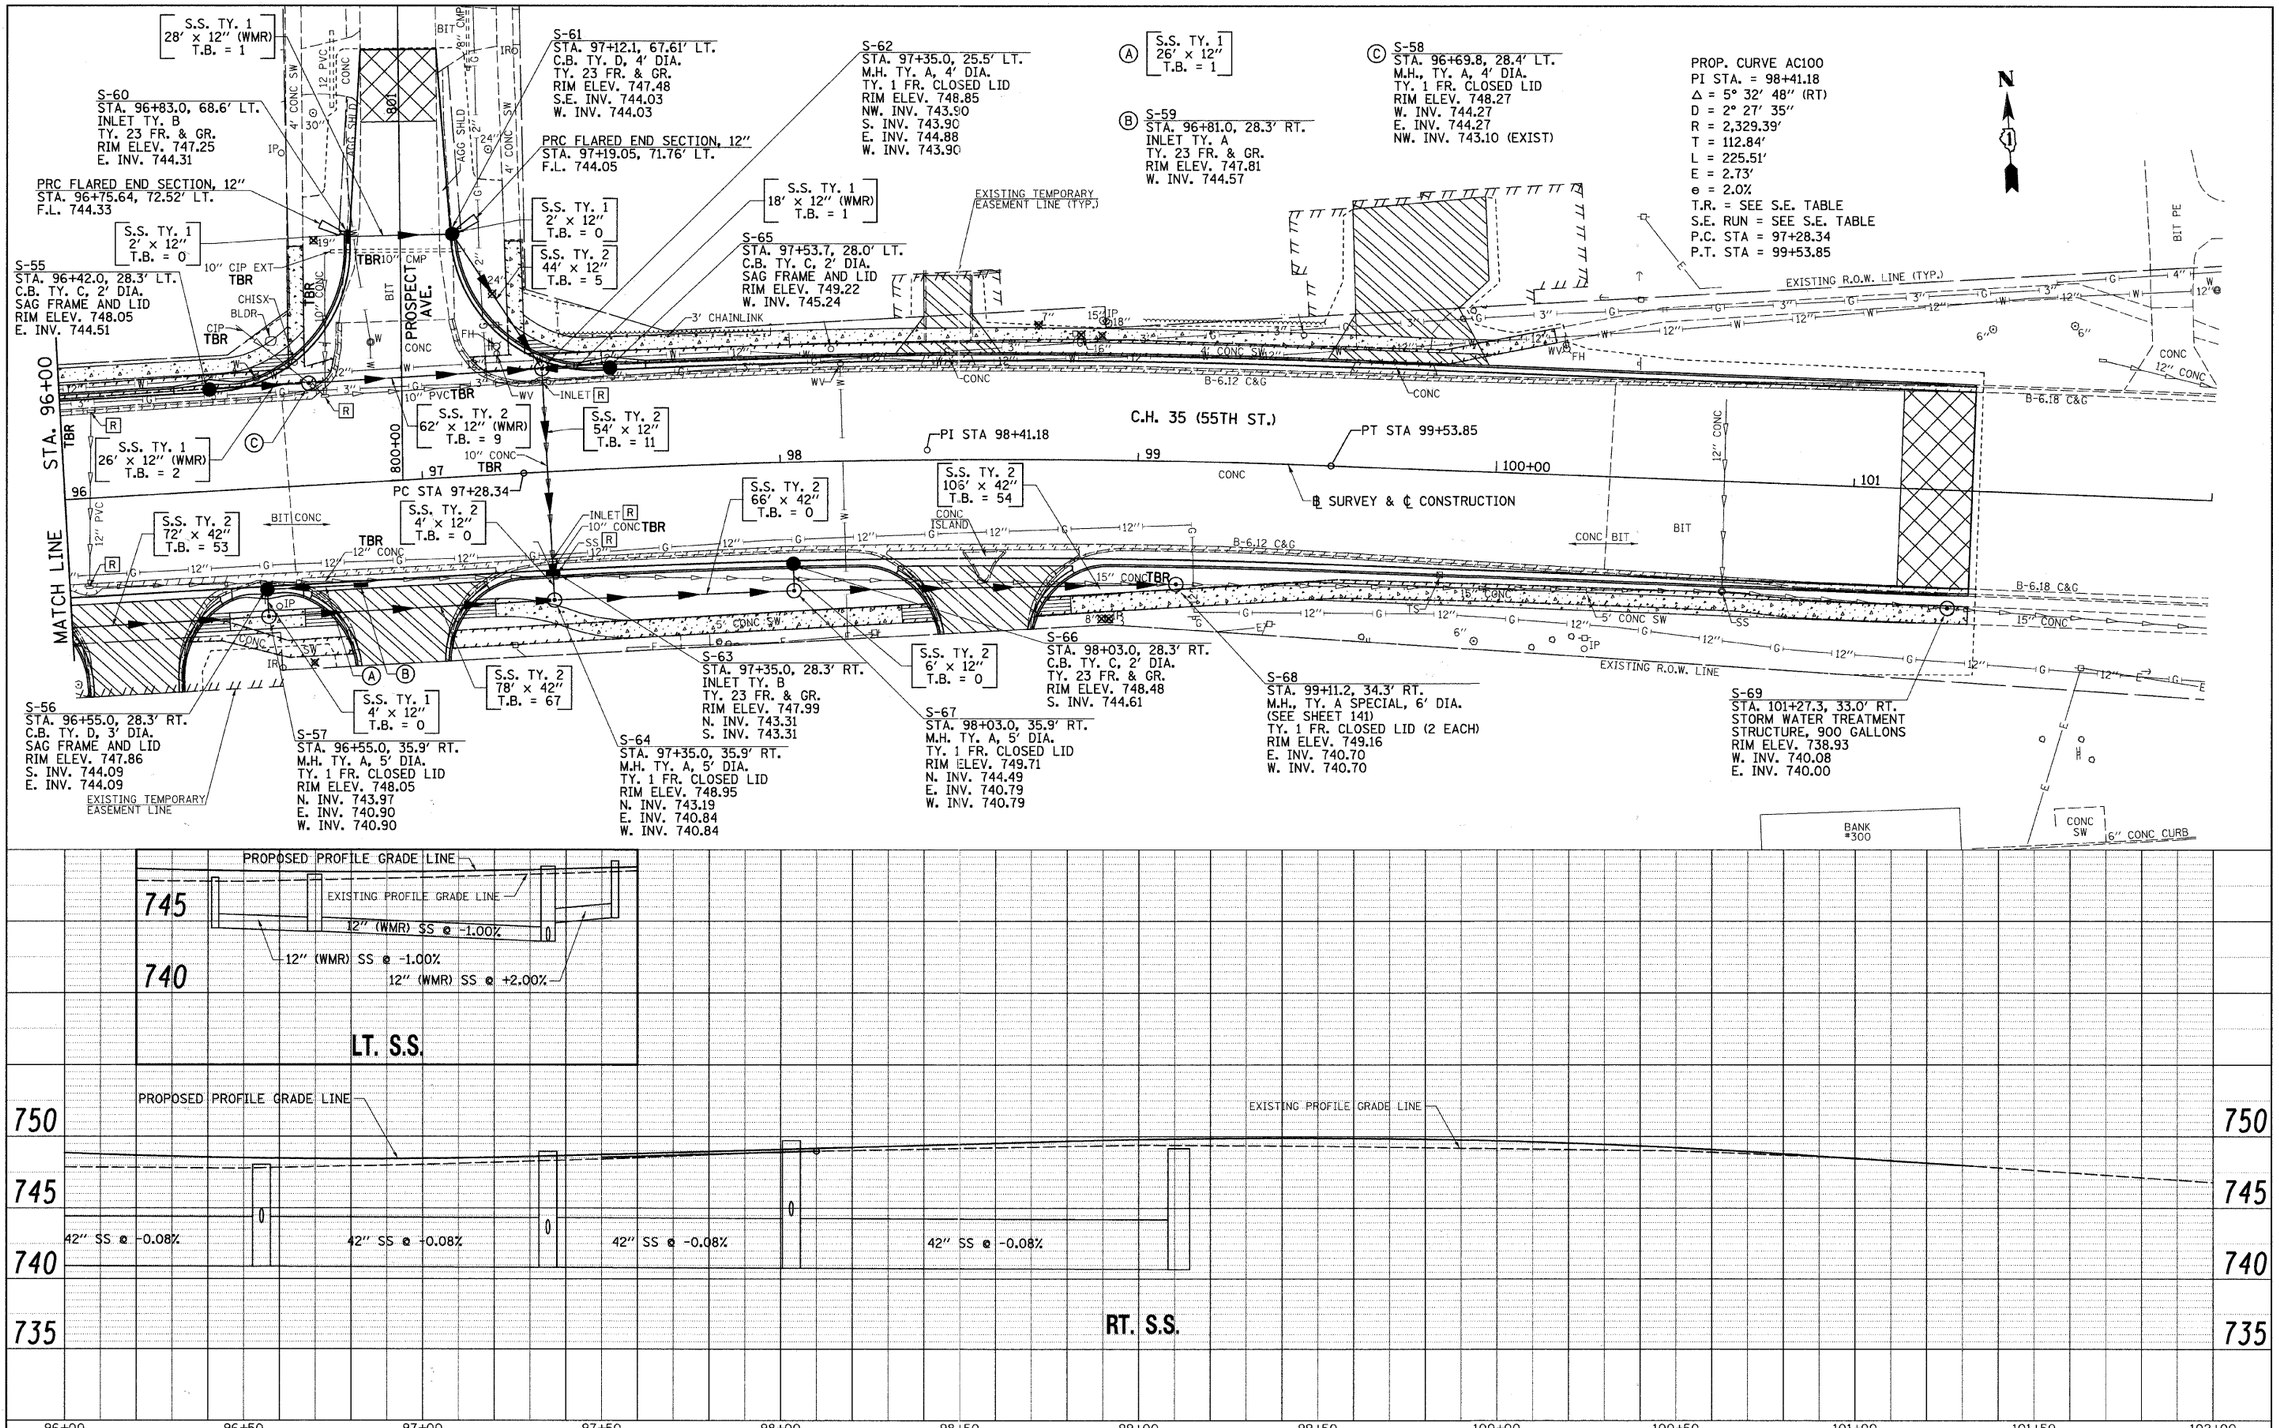

PLAN — SURVEYED — PLOTTED — QUANTITIES CHECKED — RT. OF WAY CHECKED — CADD FILE NAME — NOTE BOOK — NO. — BY — DATE

PROFILE — SURVEYED — PLOTTED — GRADES CHECKED — STRUCTURE NOTATNS CHKD — NOTE BOOK — NO. — BY — DATE

FILE NAME = v:\2791\2791d010.dgn	USER NAME = bdecraene	DESIGNED -	REVISED -	
		DRAWN -	REVISED -	
	PLOT SCALE = 20.0000 ' / IN.	CHECKED -	REVISED -	
	PLOT DATE = 5/25/2011	DATE -	REVISED -	

STATE OF ILLINOIS
DEPARTMENT OF TRANSPORTATION

C.H. 35 (55TH ST.) DRAINAGE PLAN & PROFILE

SCALE: H=20 V=5 | SHEET NO. 11 OF 11 SHEETS | STA. 96+00 | TO STA. 102+00

F.A.U. RTE.	SECTION	COUNTY	TOTAL SHEETS	SHEET NO.
1504	94-00302-00-FP	DU PAGE	240	112
		CONTRACT NO. 63609		
		ILLINOIS FED. AID PROJECT		